F.A. RTE.	SECTION	COUNTY	TOTAL SHEETS	SHEET NO.
	04-00166-00-BR	DEKALB	38	9
STA. 14+00		TO STA. 23+00		
FED. ROAD DIST. NO. _	ILLINOIS	FED. AID PROJECT		

CONTRACT NO. 37339

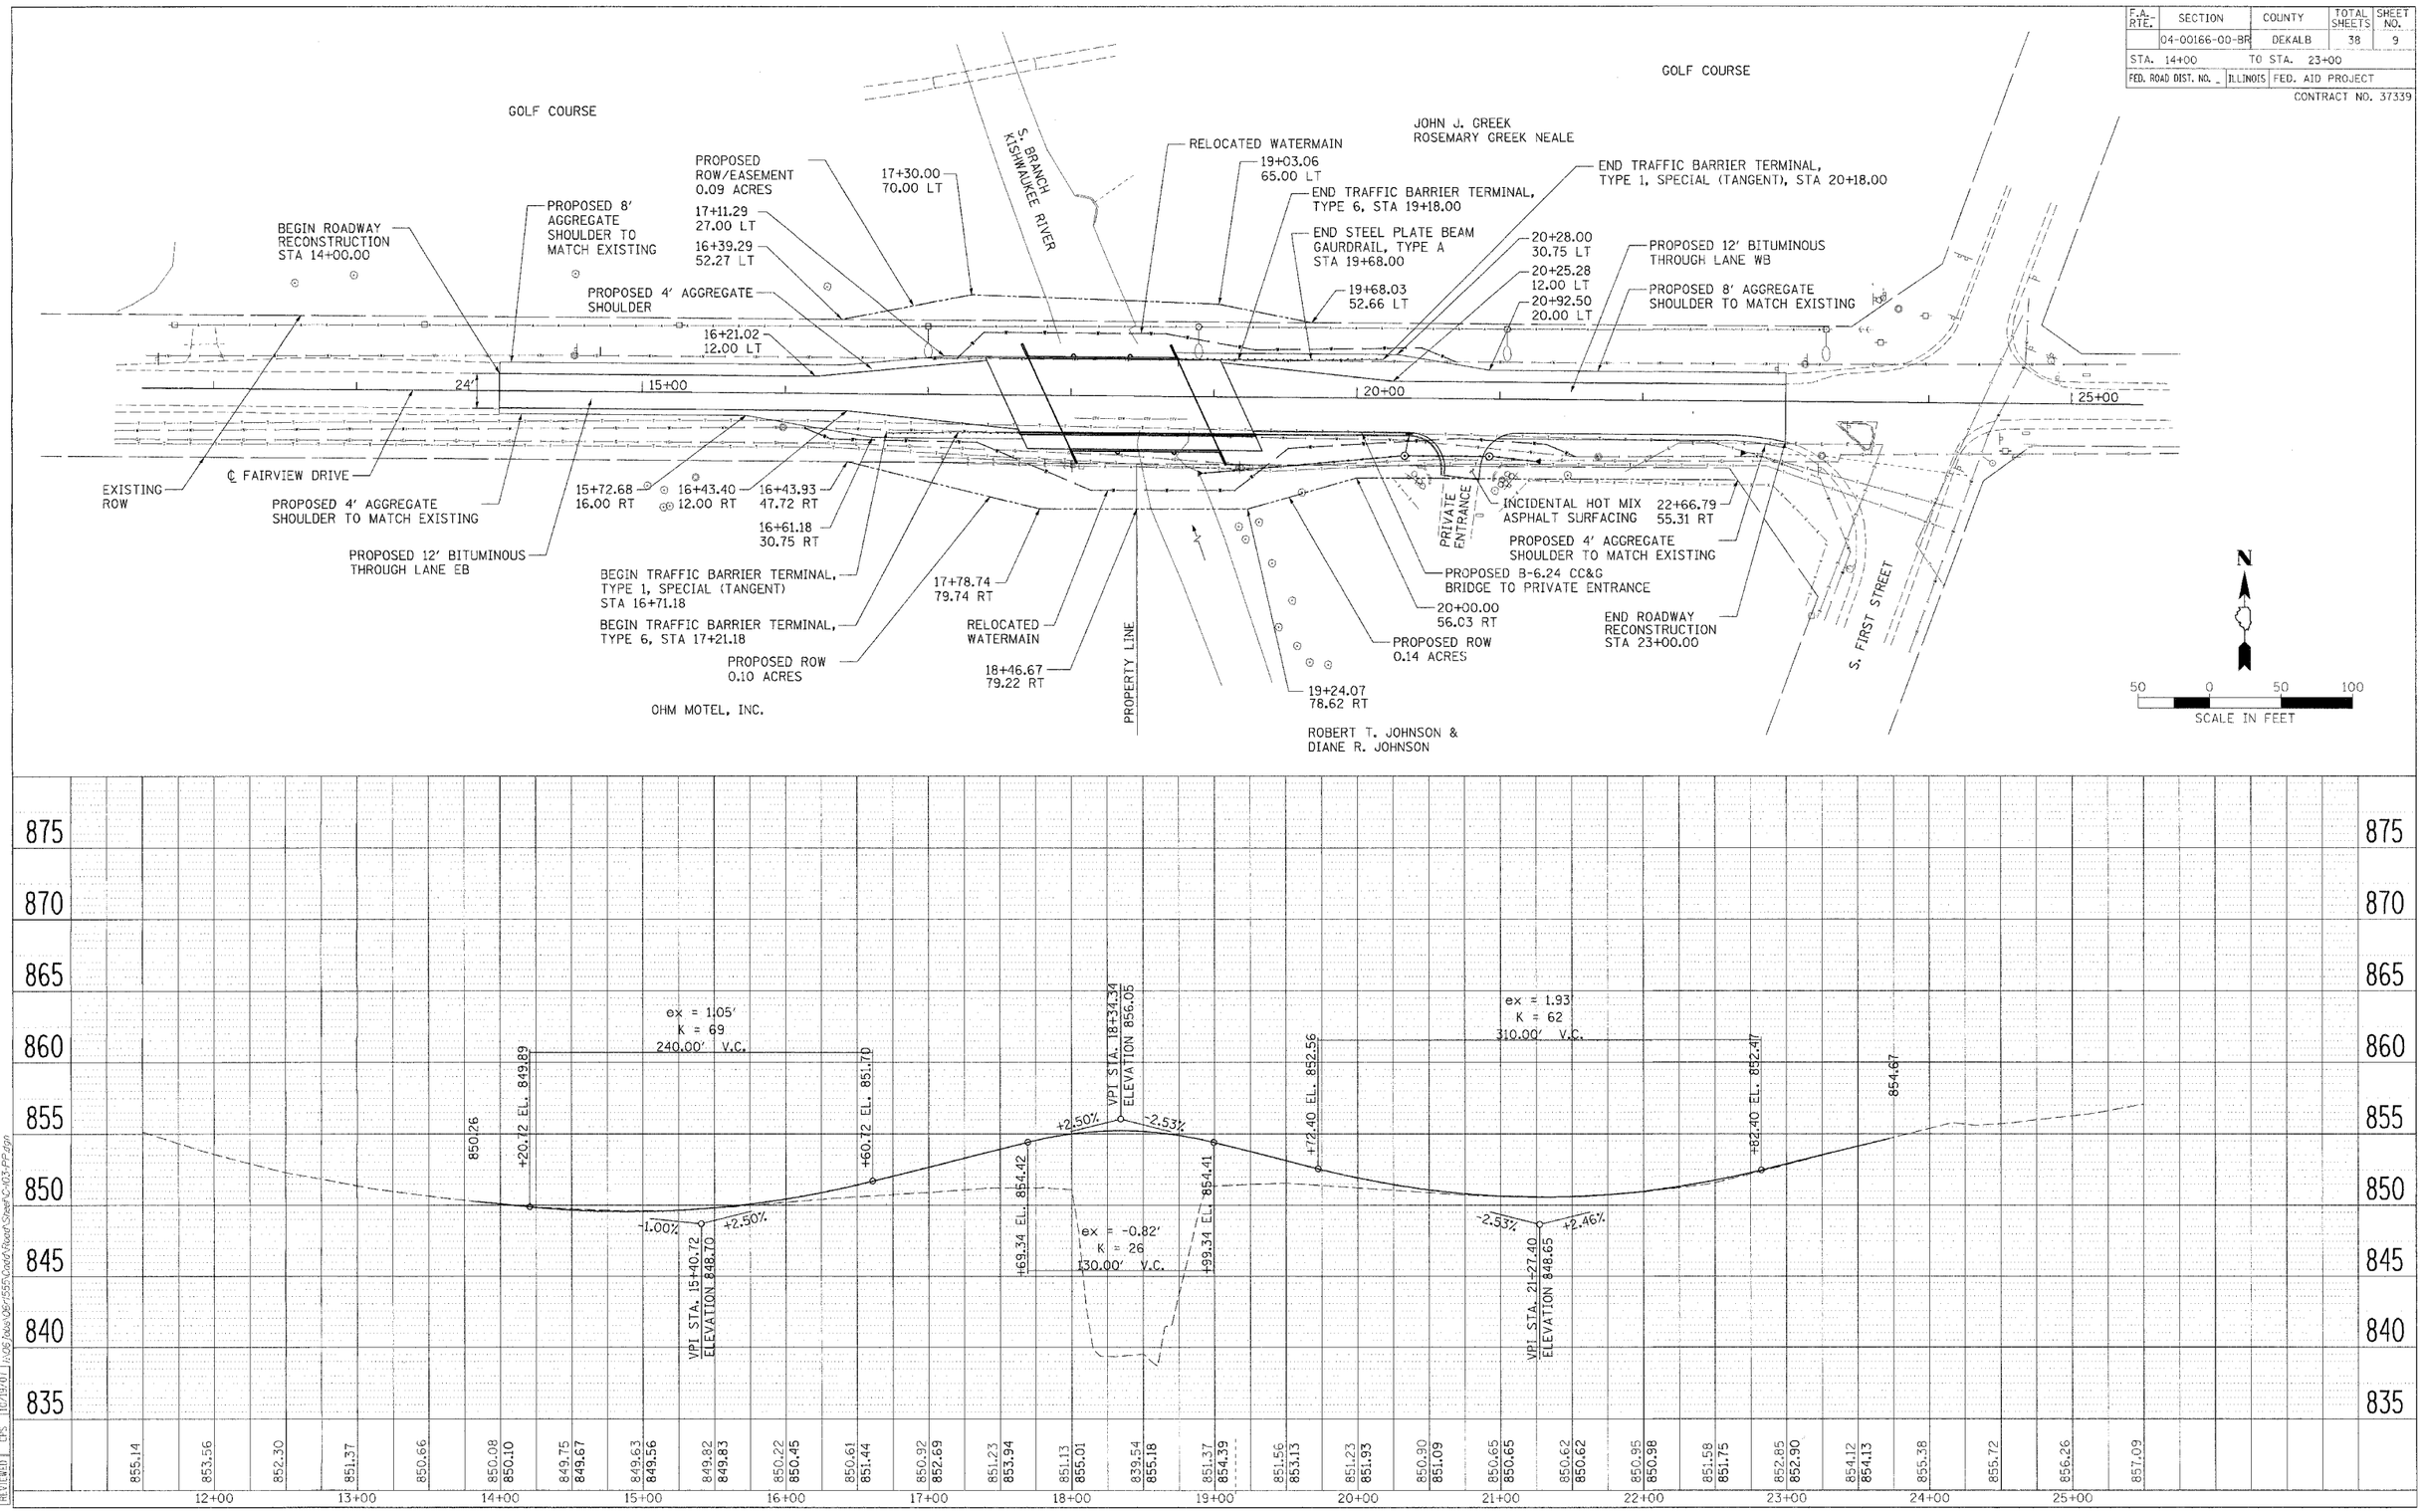

LAYOUT	MWH	06/26/06
DRAWN	MWH	10/19/01
REVIEWED	CPS	10/19/01

mwh
n-07-2007 07:42 AM
n:\06 Jobs\06-1555\Cadd\Road\Sheet\C-103-PP.dgn

ROADWAY PLAN AND PROFILE