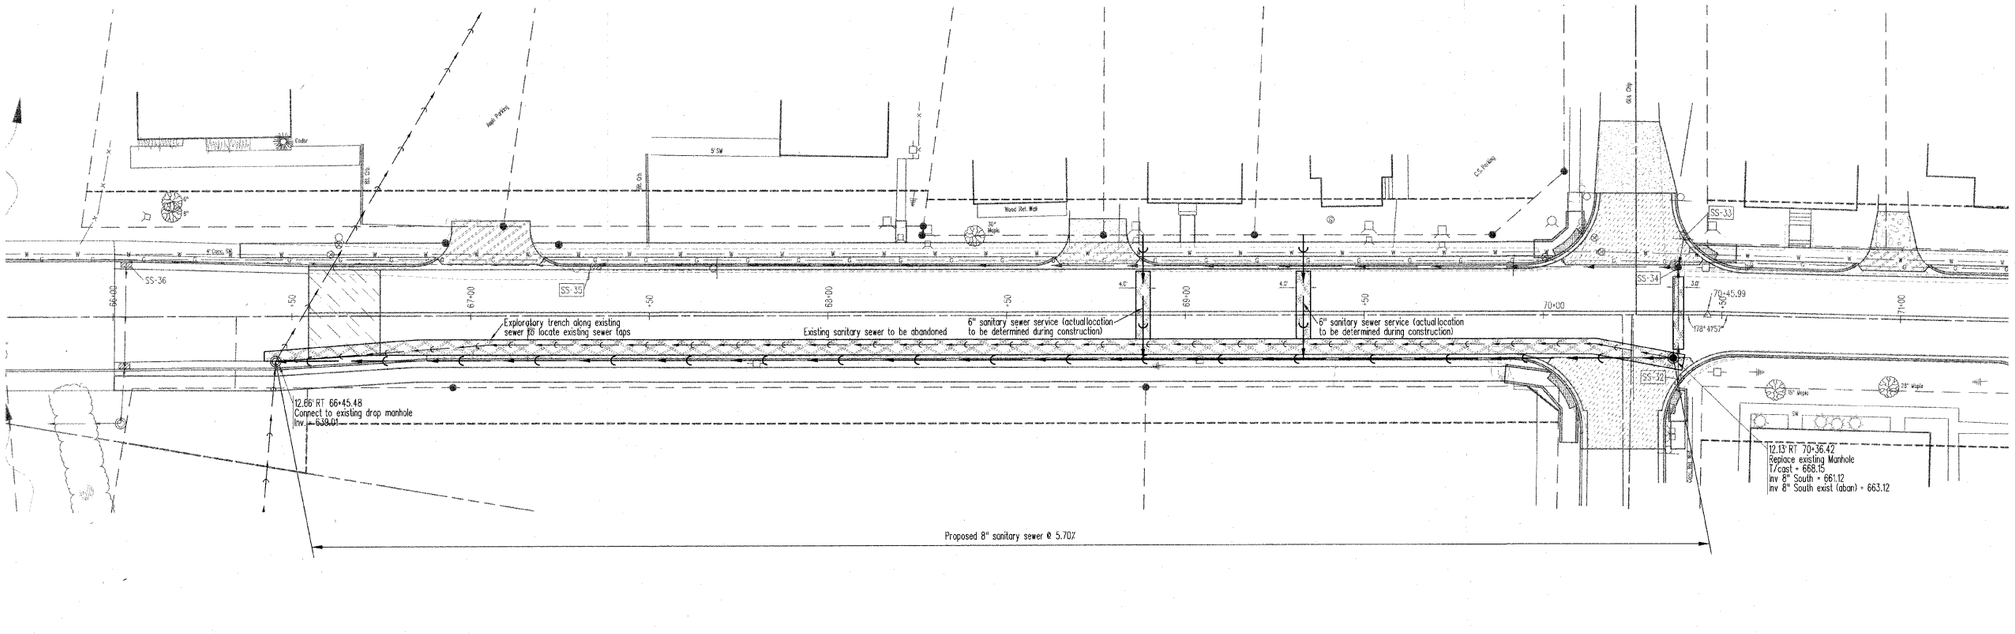

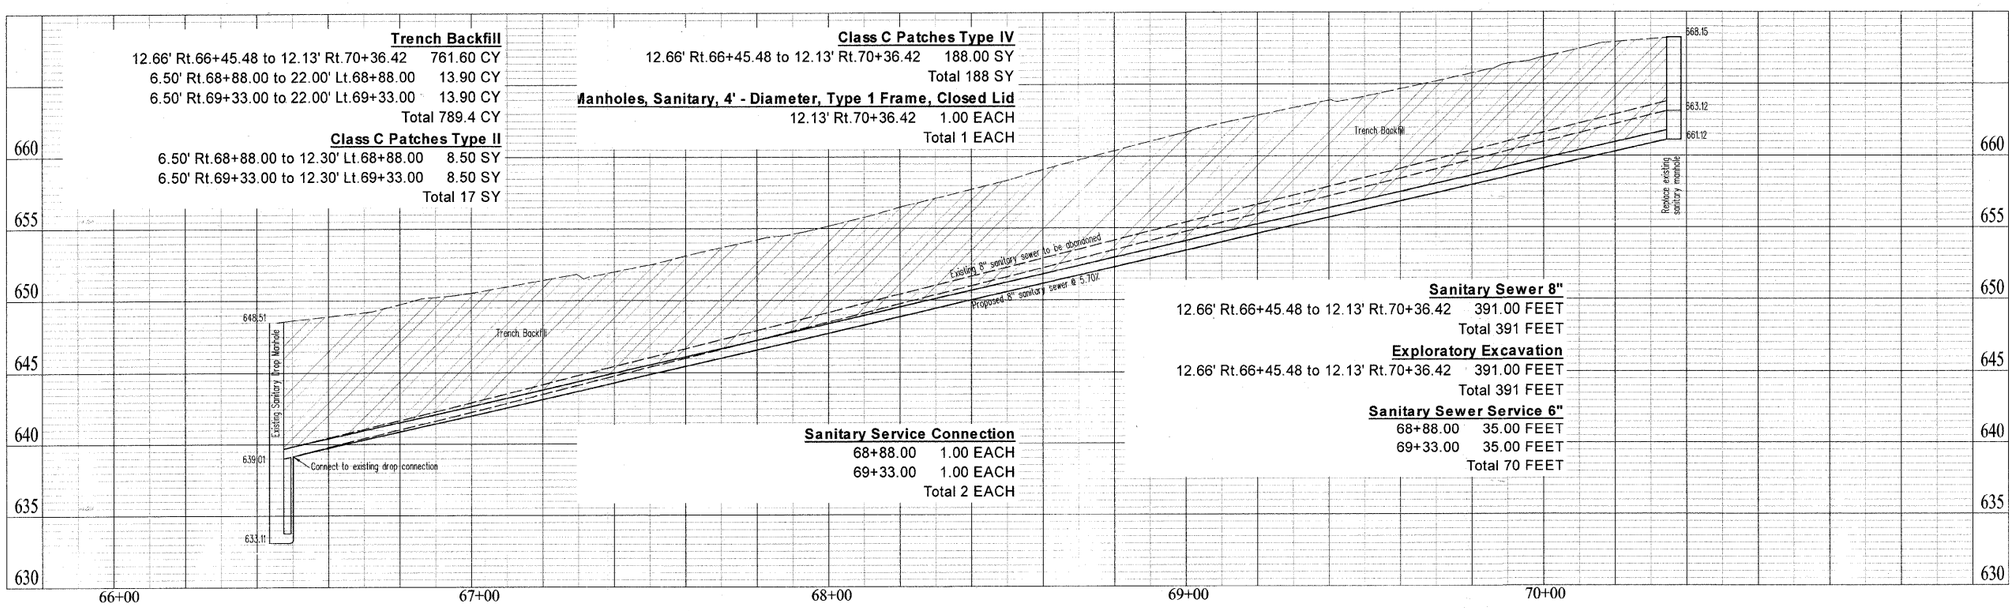

Contract #95539

CSI CONSOLIDATED SERVICES INC.
of Coles County

ENGINEERING - SURVEYING - CONSTRUCTION MANAGEMENT
520 Jackson Avenue - P.O. Box 644 - Charleston, Illinois - 61920 - (217) 345-9511

CSI File #3378-06-16

DRAWN DATE	DCR
CHECKED DATE	
APPROVED DATE	
REVISED DATE	
SCALES	N/A

4th Street
Sanitary Sewer

Sheet No. 56 of 57 Sheets

...\Chris Data\3378\3378plans.dgn 12/20/2007 12:13:27 PM