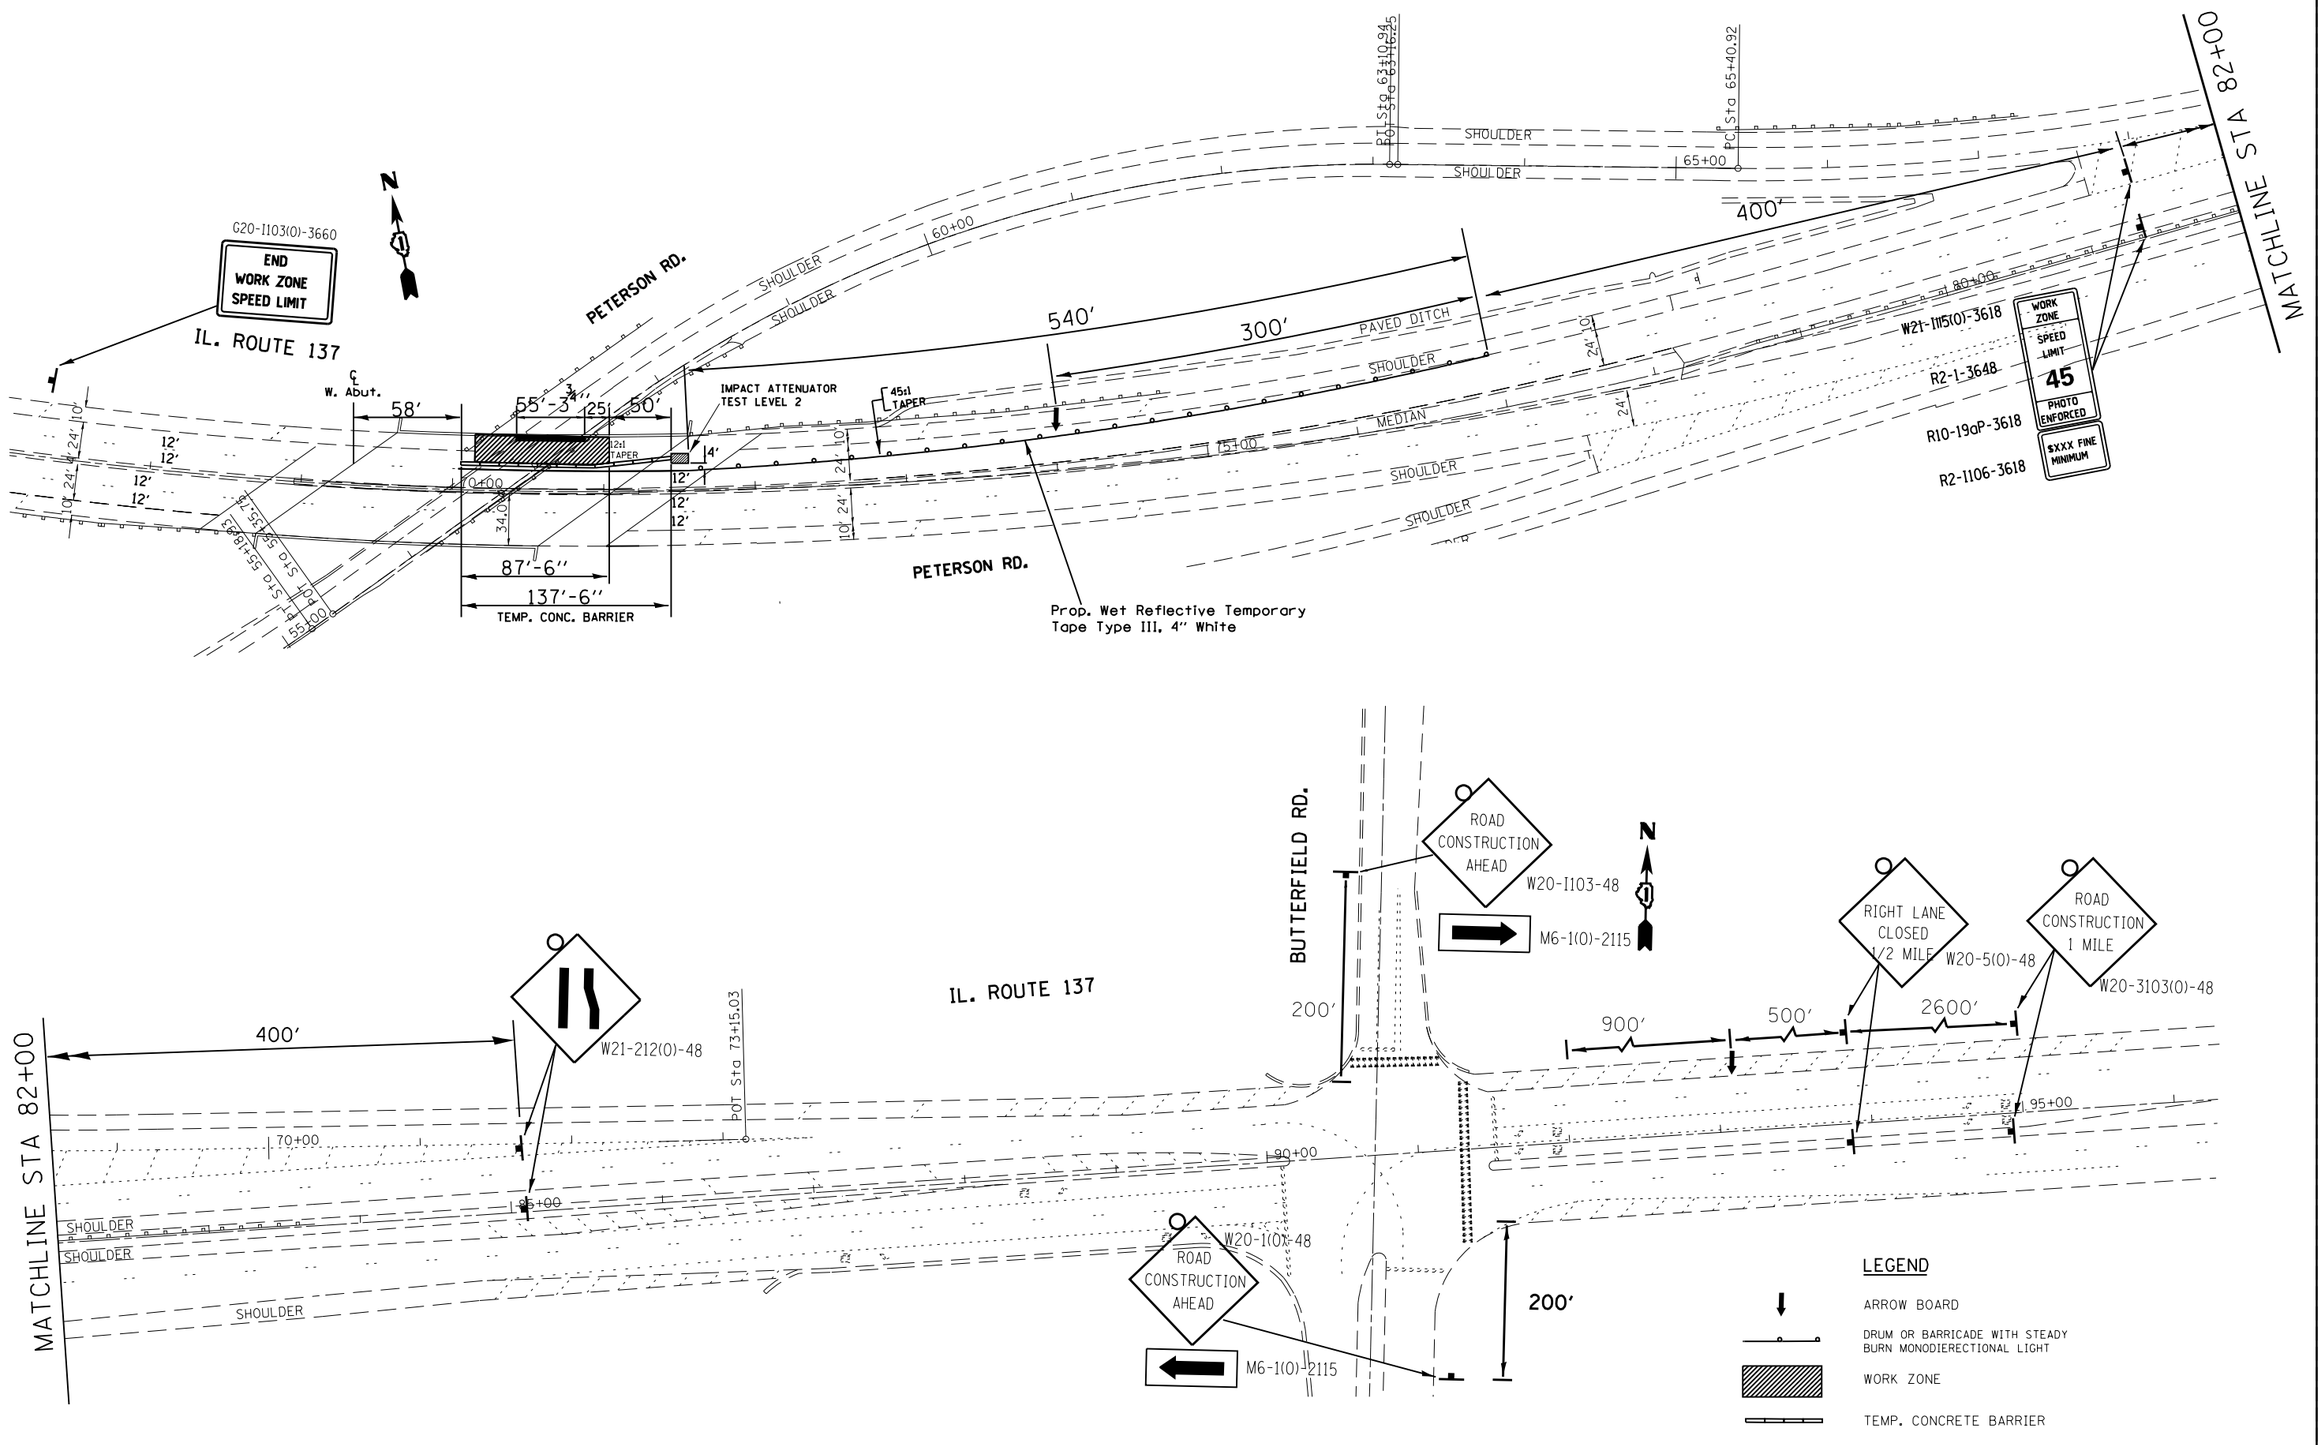

FILE NAME = c:\pw_work\pwidot\pyrzanowskirb\d0326976\D141512-sht-cover.dgn	USER NAME = pyrzanowskirb	DESIGNED -	REVISED -	STATE OF ILLINOIS DEPARTMENT OF TRANSPORTATION	TRAFFIC CONTROL STAGING (SN 049-0096)	F.A. RTE.	SECTION	COUNTY	TOTAL SHEETS	SHEET NO.
	PLOT SCALE = 100.0000 ' / in.	DRAWN -	REVISED -			VAR.	2012-025BR	COOK & LAKE	21	16
$MODELNAME$	PLOT DATE = 12/20/2012	CHECKED -	REVISED -					CONTRACT NO. 60T66		
		DATE -	REVISED -		SCALE: SHEET 1 OF 2 SHEETS STA. TO STA.			ILLINOIS FED. AID PROJECT		