CONSTRUCTION NOTES

NOTE 1: THE CONTRACTOR SHALL COORDINATE THE TRAFFIC SIGNAL INSTALLATION WORK WITH DUPAGE COUNTY FOREST PRESERVE DISTRICT AND DUPAGE COUNTY DIVISION OF TRANSPORTATION'S BIKE TRAIL PROJECT FOR THE FINAL LOCATES TO BE DETERMINED IN FIELD. CONTRACTOR SHALL ALSO COORDINATE THIS WORK WITH THE DUPAGE COUNTY PERMIT FOR THE SPEEDWAY STORE 0007382.

NOTE 2: FINAL UTILITY LOCATES WILL BE DONE BY J.U.L.I.E. ON LOCATION, PRIOR TO DRILLING AND/OR EXCAVATION WORK.

NOTE 3: THE MAST ARM FOUNDATION ELEVATION SHALL MATCH TO THE FINISHED ELEVATION OF THE ADJACENT BIKE TRAIL, WHERE IT IS APPLICABLE.

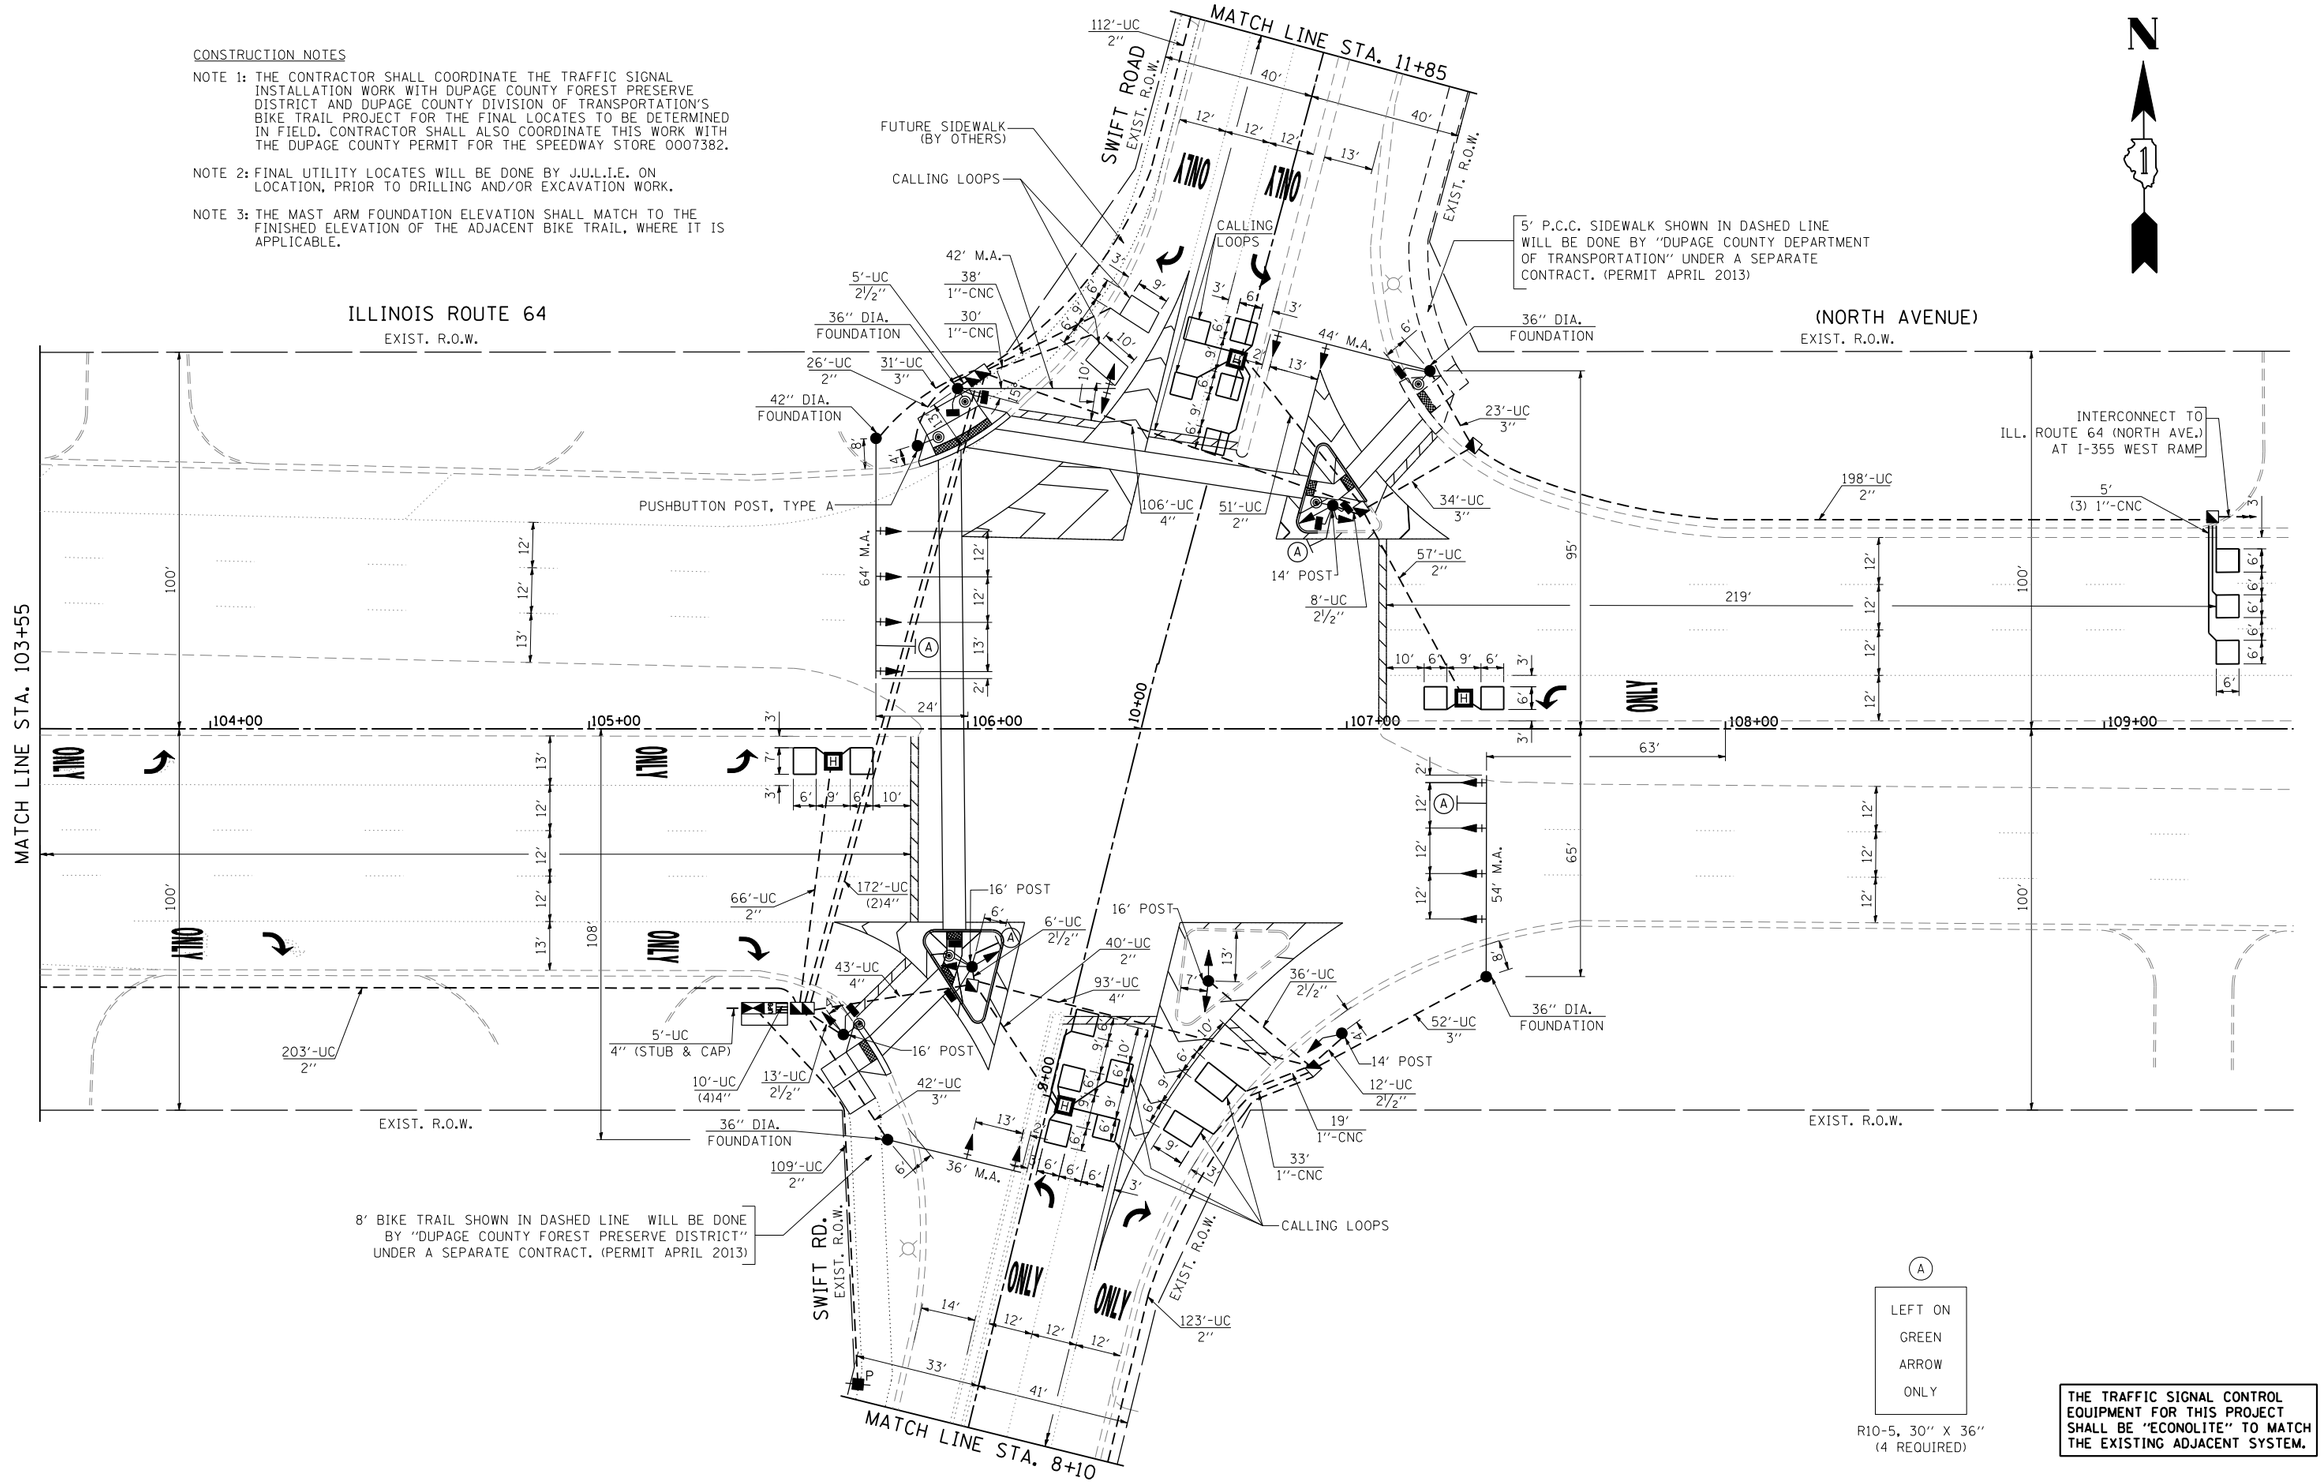


LEFT ON GREEN ARROW ONLY

R10-5, 30" X 36"
(4 REQUIRED)

THE TRAFFIC SIGNAL CONTROL EQUIPMENT FOR THIS PROJECT SHALL BE "ECONOLITE" TO MATCH THE EXISTING ADJACENT SYSTEM.

| | | | | | | | | | |
|---|---|---|---|---|---|---|---|---|---|
| FILE NAME = $FILE1$ | USER NAME = $USER$ | DESIGNED - PKG | REVISED - | STATE OF ILLINOIS DEPARTMENT OF TRANSPORTATION | TRAFFIC SIGNAL INSTALLATION PLAN ILLINOIS ROUTE 64 (NORTH AVENUE) AT SWIFT ROAD (SHEET 1 OF 2) | F.A.P. RTE. | SECTION | COUNTY | TOTAL SHEETS / SHEET NO. |
| | | DRAWN - EA, MG | REVISED - | | | 307 | 2012-029-TS | DuPAGE | 55 / 21 |
| | PLOT SCALE = $SCALE$ | CHECKED - PKG | REVISED - | | | | | CONTRACT NO. 60T80 | |
| | PLOT DATE = $DATE$ | DATE - 12/7/2012 | REVISED - | | SCALE: 1"=20' / SHEET NO. OF SHEETS / STA. TO STA. | FED. ROAD DIST. NO. _ | ILLINOIS | FED. AID PROJECT | |