FINAL SURVEY	SURVEYED	BY	DATE
NOTE BOOK	PLOTTED		
NO.	TOPO ADDED		
	AREAS		
	AREAS CHECKED		

ORIGINAL SURVEY	SURVEYED	BY	DATE
NOTE BOOK	PLOTTED		
NO.	TOPO ADDED		
	AREAS		
	AREAS CHECKED		

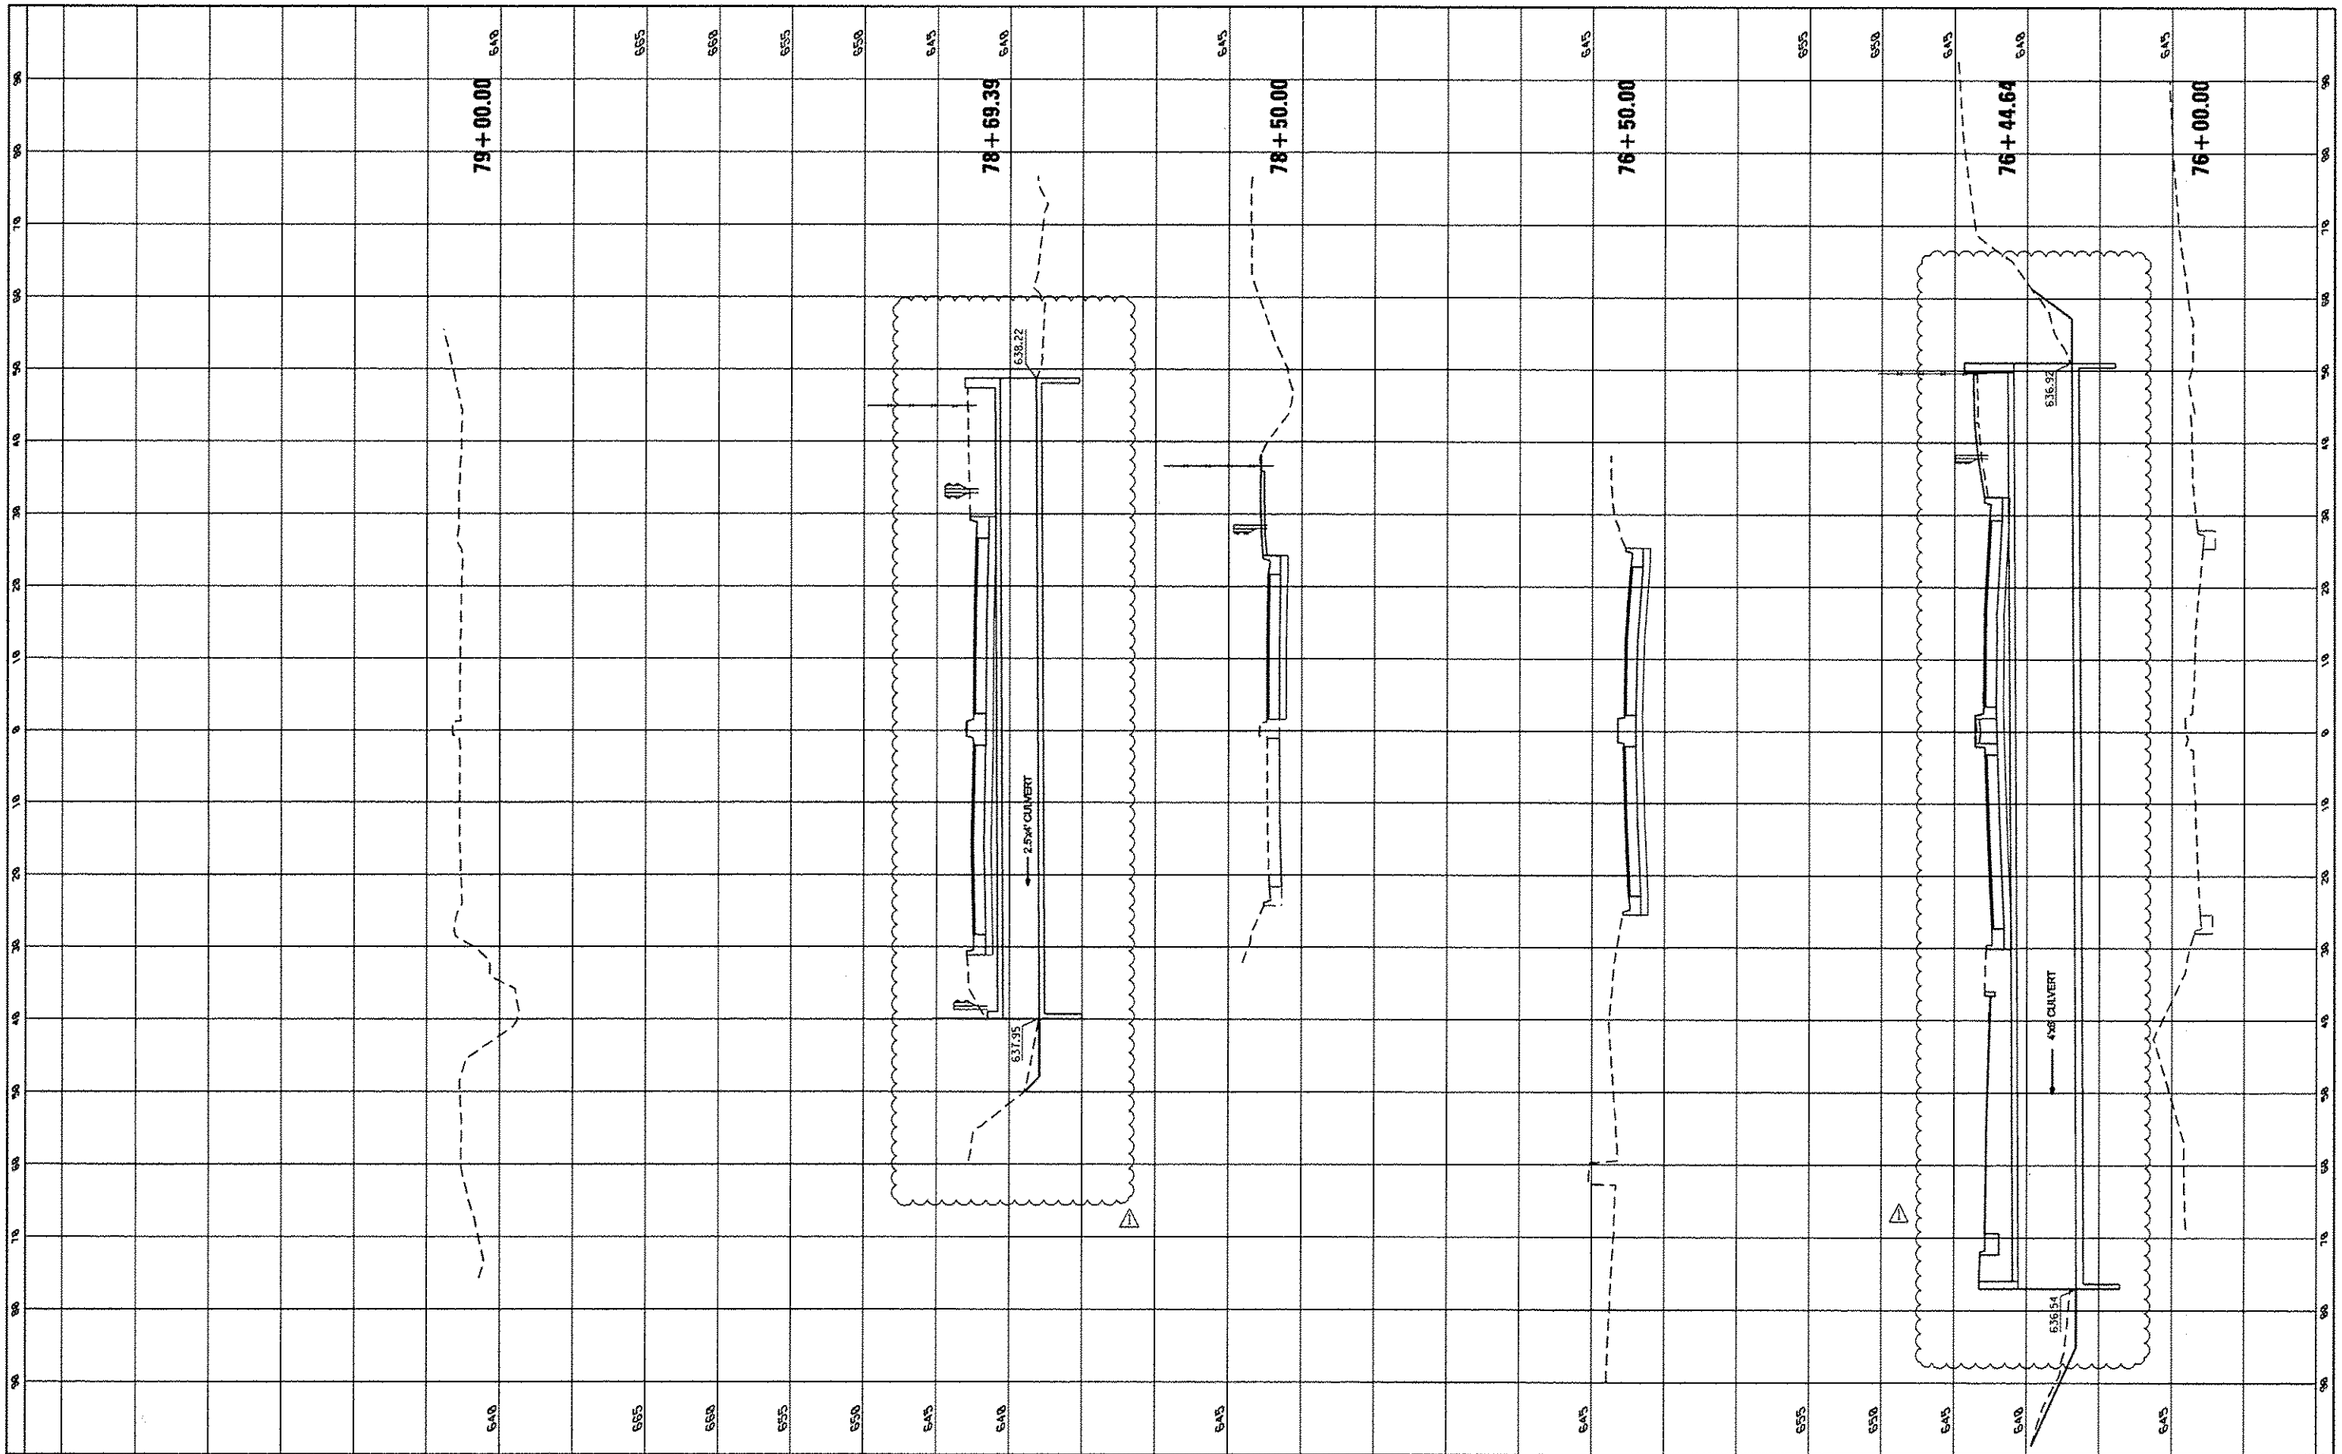

FILE NAME = P:\2011\ME11007_VanVer_Phil\CADD\WDO_Willow_Rd\Shts\D160W04-sht-XS.dgn	USER NAME = Peter	DESIGNED 2/16/13	REVISED
		DRAWN	REVISED
	PLOT SCALE = 20.0000 ' / IN.	CHECKED	REVISED
	PLOT DATE = 2/16/2013	DATE	REVISED

STATE OF ILLINOIS
DEPARTMENT OF TRANSPORTATION

WILLOW ROAD – CROSS SECTION

SCALE: | SHEET NO. OF SHEETS | STA. 76+00.00 TO STA. 79+00.00

F.A. RTE.	SECTION	COUNTY	TOTAL SHEETS	SHEET NO.
305	1920.01-B-R	COOK	60	60
		CONTRACT NO. 60W04		
		ILLINOIS FED. AID PROJECT		