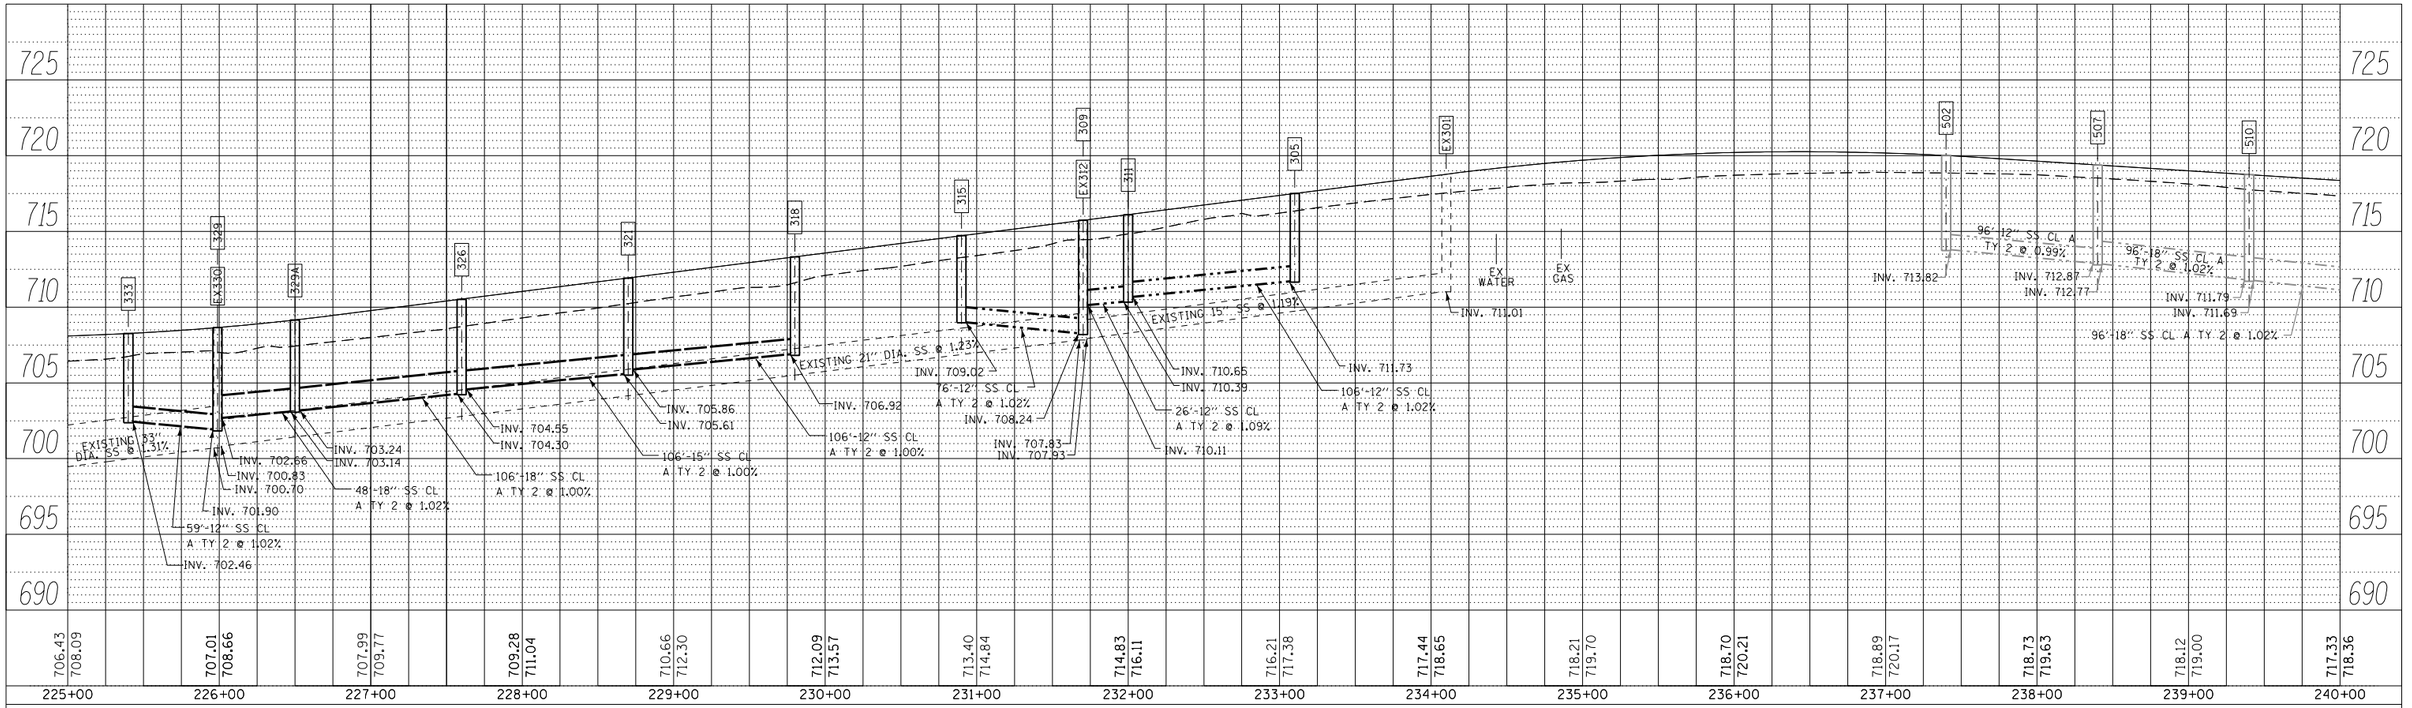

PLAN
SURVEYED
PLOTTED
ALIGNMENT CHECKED
RT. OF WAY CHECKED
CADD FILE NAME
NOTE BOOK
NO.
BY
DATE

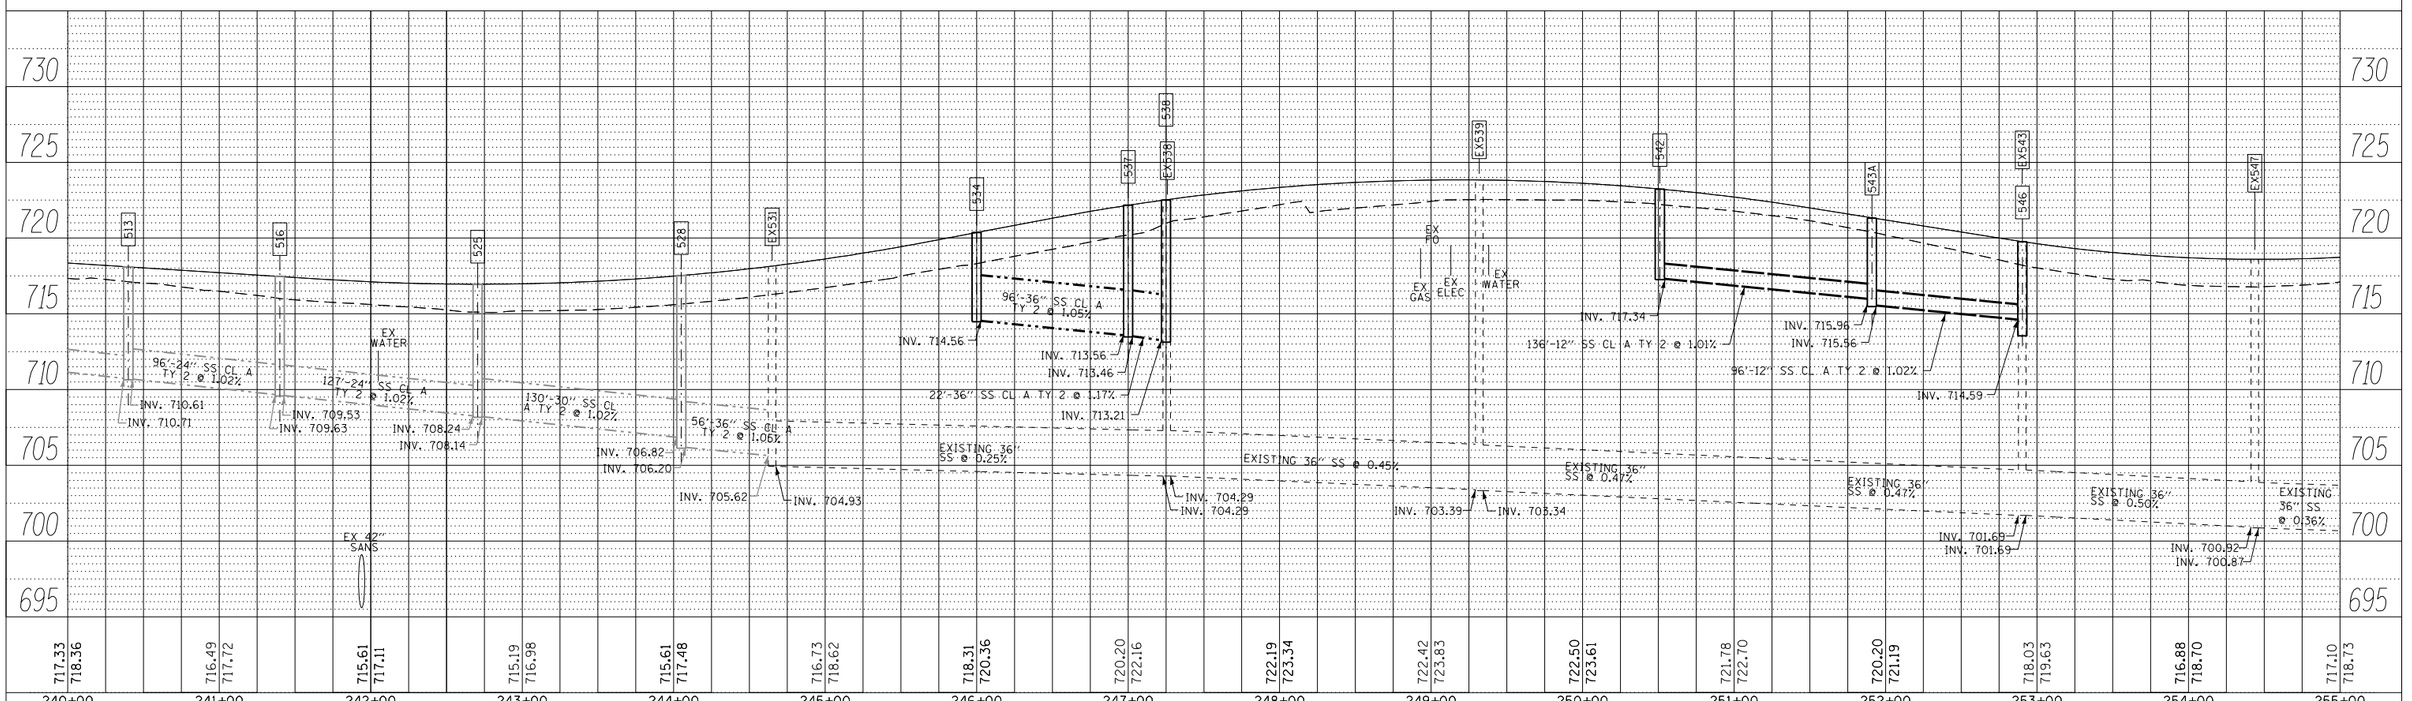

PROFILE
SURVEYED
PLOTTED
ALIGNMENT CHECKED
B.M. NOTED
STRUCTURE NOTATNS CHKD
NOTE BOOK
NO.
BY
DATE

URS
100 S. WACKER DR.
SUITE 500
CHICAGO IL. 60606
TEL (312)939-1000
FAX (312)939-4981

FILE NAME = D160W09-SHT-DRAINPROF03.dgn	USER NAME = Anthony.Plutz	DESIGNED - EJD	REVISED -
		DRAWN - EJD	REVISED -
	PLOT SCALE = 100.000000 ' / in.	CHECKED - JWM	REVISED -
SHT_DOUBLE PROFILE	PLOT DATE = 1/7/2013	DATE - 01/02/13	REVISED -

STATE OF ILLINOIS
DEPARTMENT OF TRANSPORTATION

DRAINAGE PROFILE – US 45 (LAGRANGE ROAD)

SCALE:1"=50'H;1"=5'V | SHEET 3 OF 4 SHEETS | STA. 225+00.00 TO STA. 255+00.00

F.A.P RTE.	SECTION	COUNTY	TOTAL SHEETS	SHEET NO.
330	2012-0881	COOK	152	67
	DP-03	CONTRACT NO. 60W09		
		ILLINOIS FED. AID PROJECT		