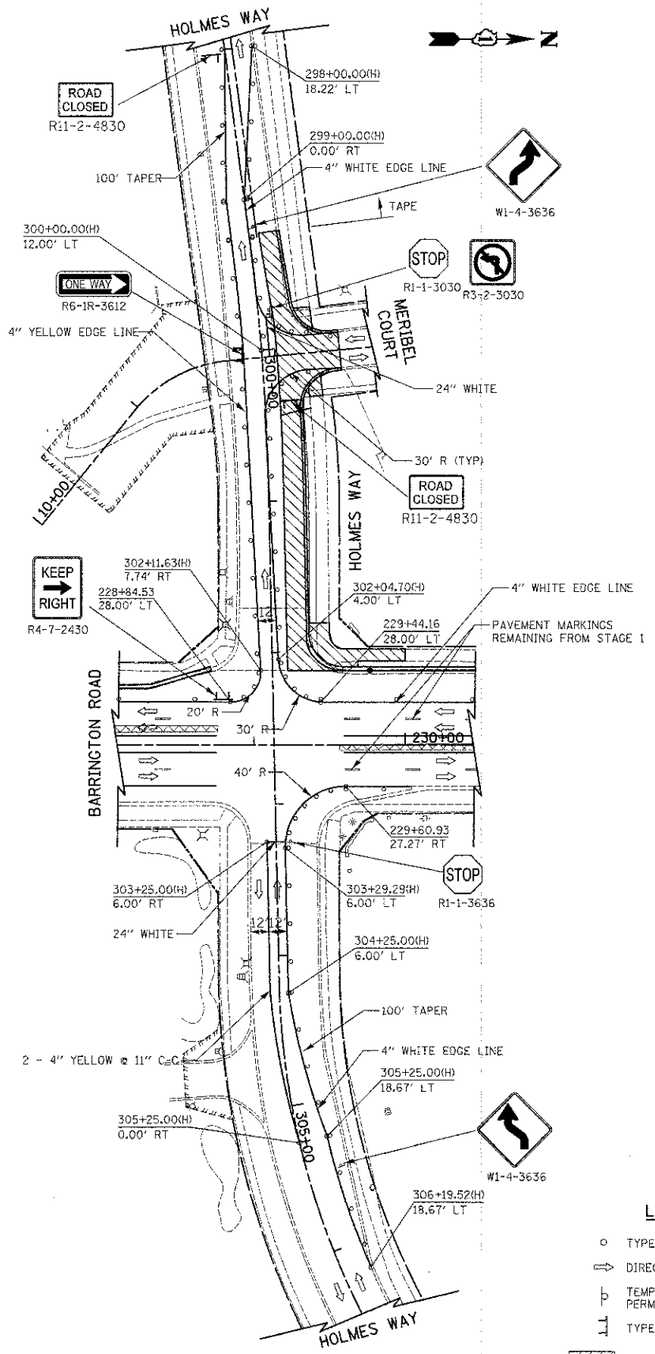

STAGE 1A

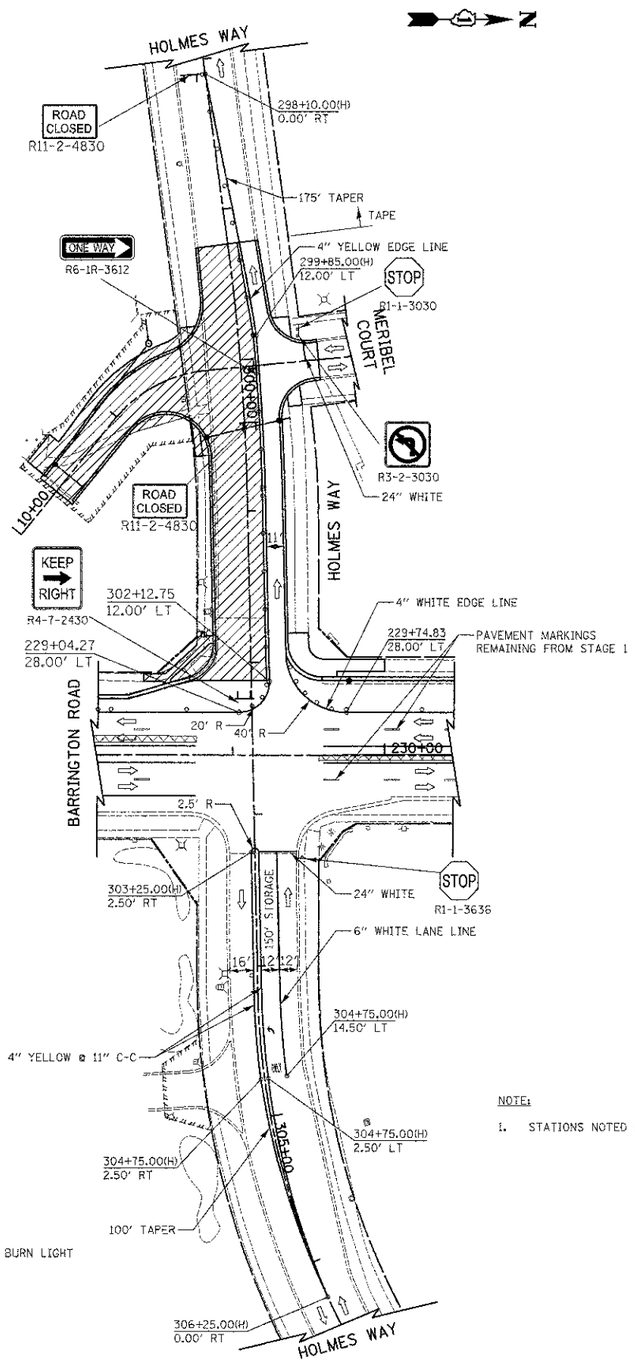

STAGE 1B

NOTE:

1. STATIONS NOTED WITH (H) REFERENCE THE HOLMES WAY ALIGNMENT.

LEGEND

- TYPE II BARRICADES OR DRUMS WITH MONO DIRECTIONAL STEADY BURN LIGHT
- DIRECTION OF TRAFFIC
- TEMPORARY TRAFFIC SIGN ON PERMANENT SUPPORT
- TYPE III BARRICADE
- WORK ZONE
- TEMPORARY PAVEMENT

50 0 50
SCALE IN FEET

FILE NAME = ...\sheet\2329_MOT_01a_01_A_T.dgn	USER NAME = djk	DESIGNED - BLG	REVISED -
		DRAWN - BLG	REVISED -
	PLOT SCALE = 50.0000 ' / in.	CHECKED - DJK	REVISED -
	PLOT DATE = 10/23/2012	DATE - 8-20-12	REVISED -

STATE OF ILLINOIS
DEPARTMENT OF TRANSPORTATION

BARRINGTON ROAD AND SCHAUMBURG ROAD
MAINTENANCE OF TRAFFIC - STAGE 1A AND 1B

SCALE: 1" = 50' | SHEET NO. 4 OF 10 SHEETS | STA. | TO STA.

F.A.U. RTE.	SECTION	COUNTY	TOTAL SHEETS	SHEET NO.
1322	01-00074-00-CH	COOK	245	55
		CONTRACT NO. 63629		
FED. ROAD DIST. NO. 1	ILLINOIS	FED. AID PROJECT M-CMM-8003(051)		