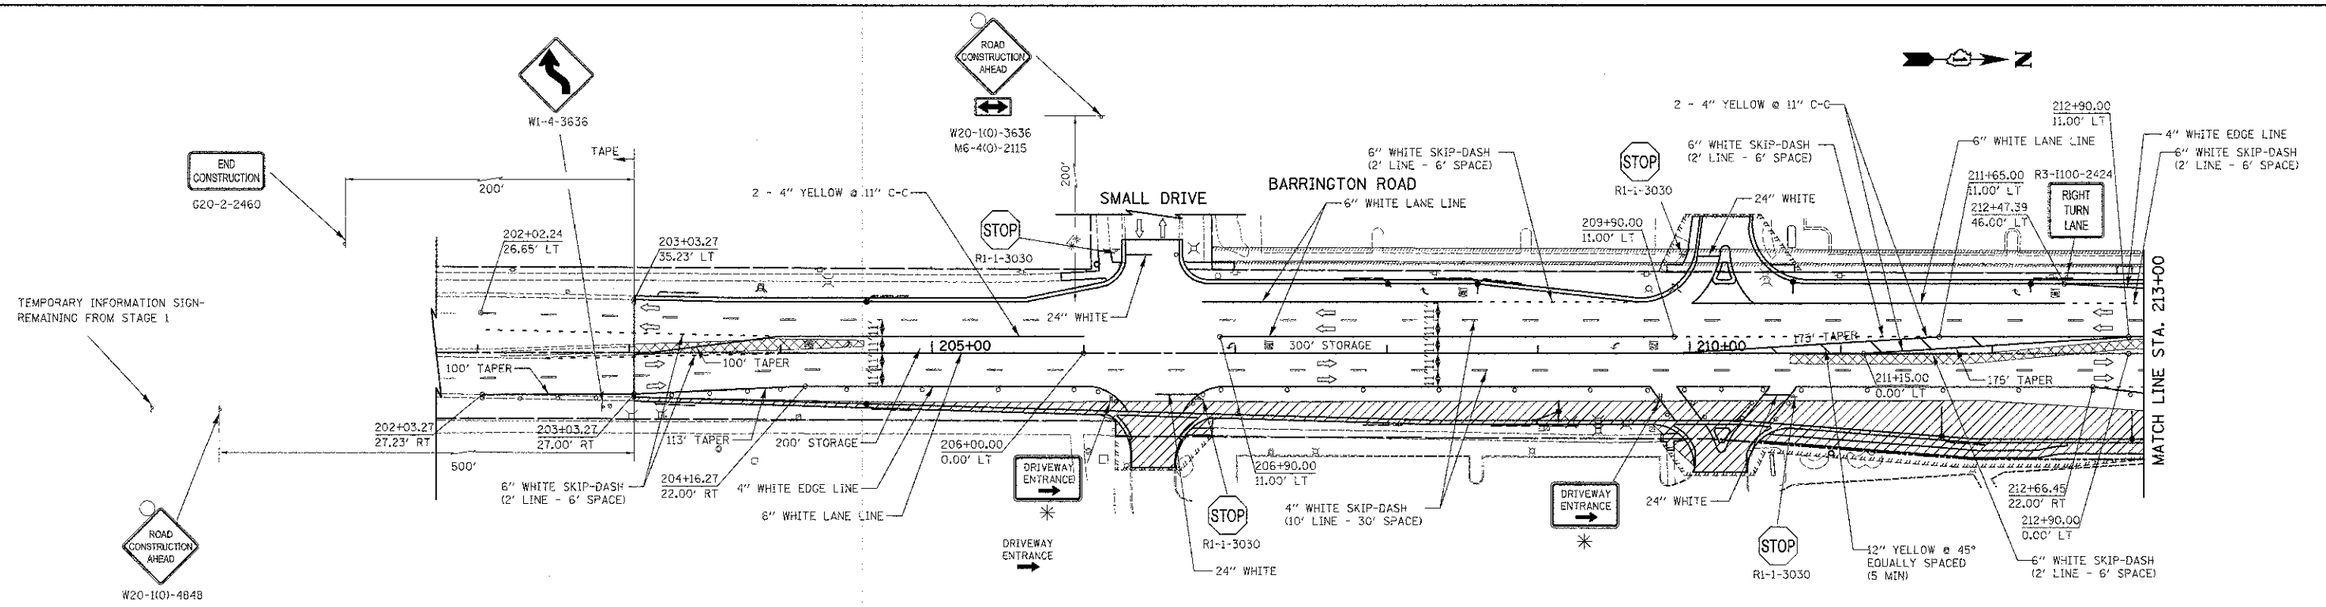

LEGEND

- ○ TYPE II BARRICADES OR DRUMS WITH MONO DIRECTIONAL STEADY BURN LIGHT
- ⇨ DIRECTION OF TRAFFIC
- TEMPORARY TRAFFIC SIGN ON PERMANENT SUPPORT
- TYPE III BARRICADE
- WORK ZONE
- TEMPORARY PAVEMENT

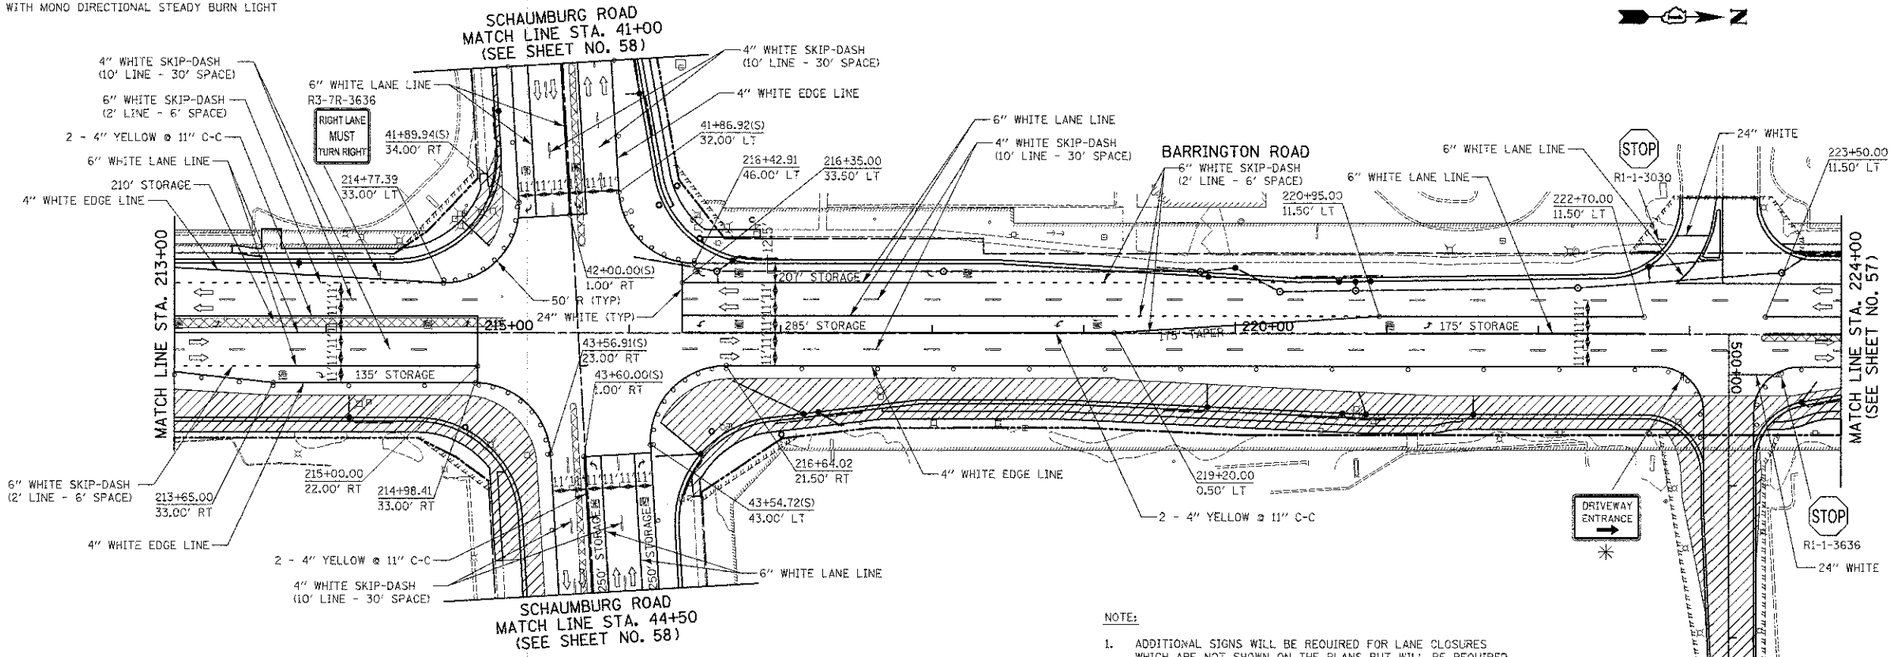

NOTE:

1. ADDITIONAL SIGNS WILL BE REQUIRED FOR LANE CLOSURES WHICH ARE NOT SHOWN ON THE PLANS BUT WILL BE REQUIRED AS PER I.D.O.T. STANDARD 701701.
2. STATIONS NOTED WITH (S) REFERENCE THE SCHAUMBURG ROAD ALIGNMENT.

✳ SEE SHEET NO. 194 FOR SIGN DETAILS.

50 0 50
SCALE IN FEET

FILE NAME = ...\sheet\2329_MOT_02_01_plt.dgn	USER NAME = djk	DESIGNED - BLG	REVISED -
		DRAWN - BLG	REVISED -
	PLOT SCALE = 50.0000 ' / in.	CHECKED - DJK	REVISED -
	PLOT DATE = 12/23/2012	DATE - 8-20-12	REVISED -

STATE OF ILLINOIS
DEPARTMENT OF TRANSPORTATION

BARRINGTON ROAD AND SCHAUMBURG ROAD
MAINTENANCE OF TRAFFIC – STAGE 2

SCALE: 1" = 50' | SHEET NO. 5 OF 10 SHEETS | STA. 203+03.28 TO STA. 224+00

F.A.U. RTE.	SECTION	COUNTY	TOTAL SHEETS	SHEET NO.
1322	01-00074-00-CH	COOK	245	56
		CONTRACT NO. 63629		
FED. ROAD DIST. NO. 1	ILLINOIS	FED. AID PROJECT M-CMM-8003(051)		