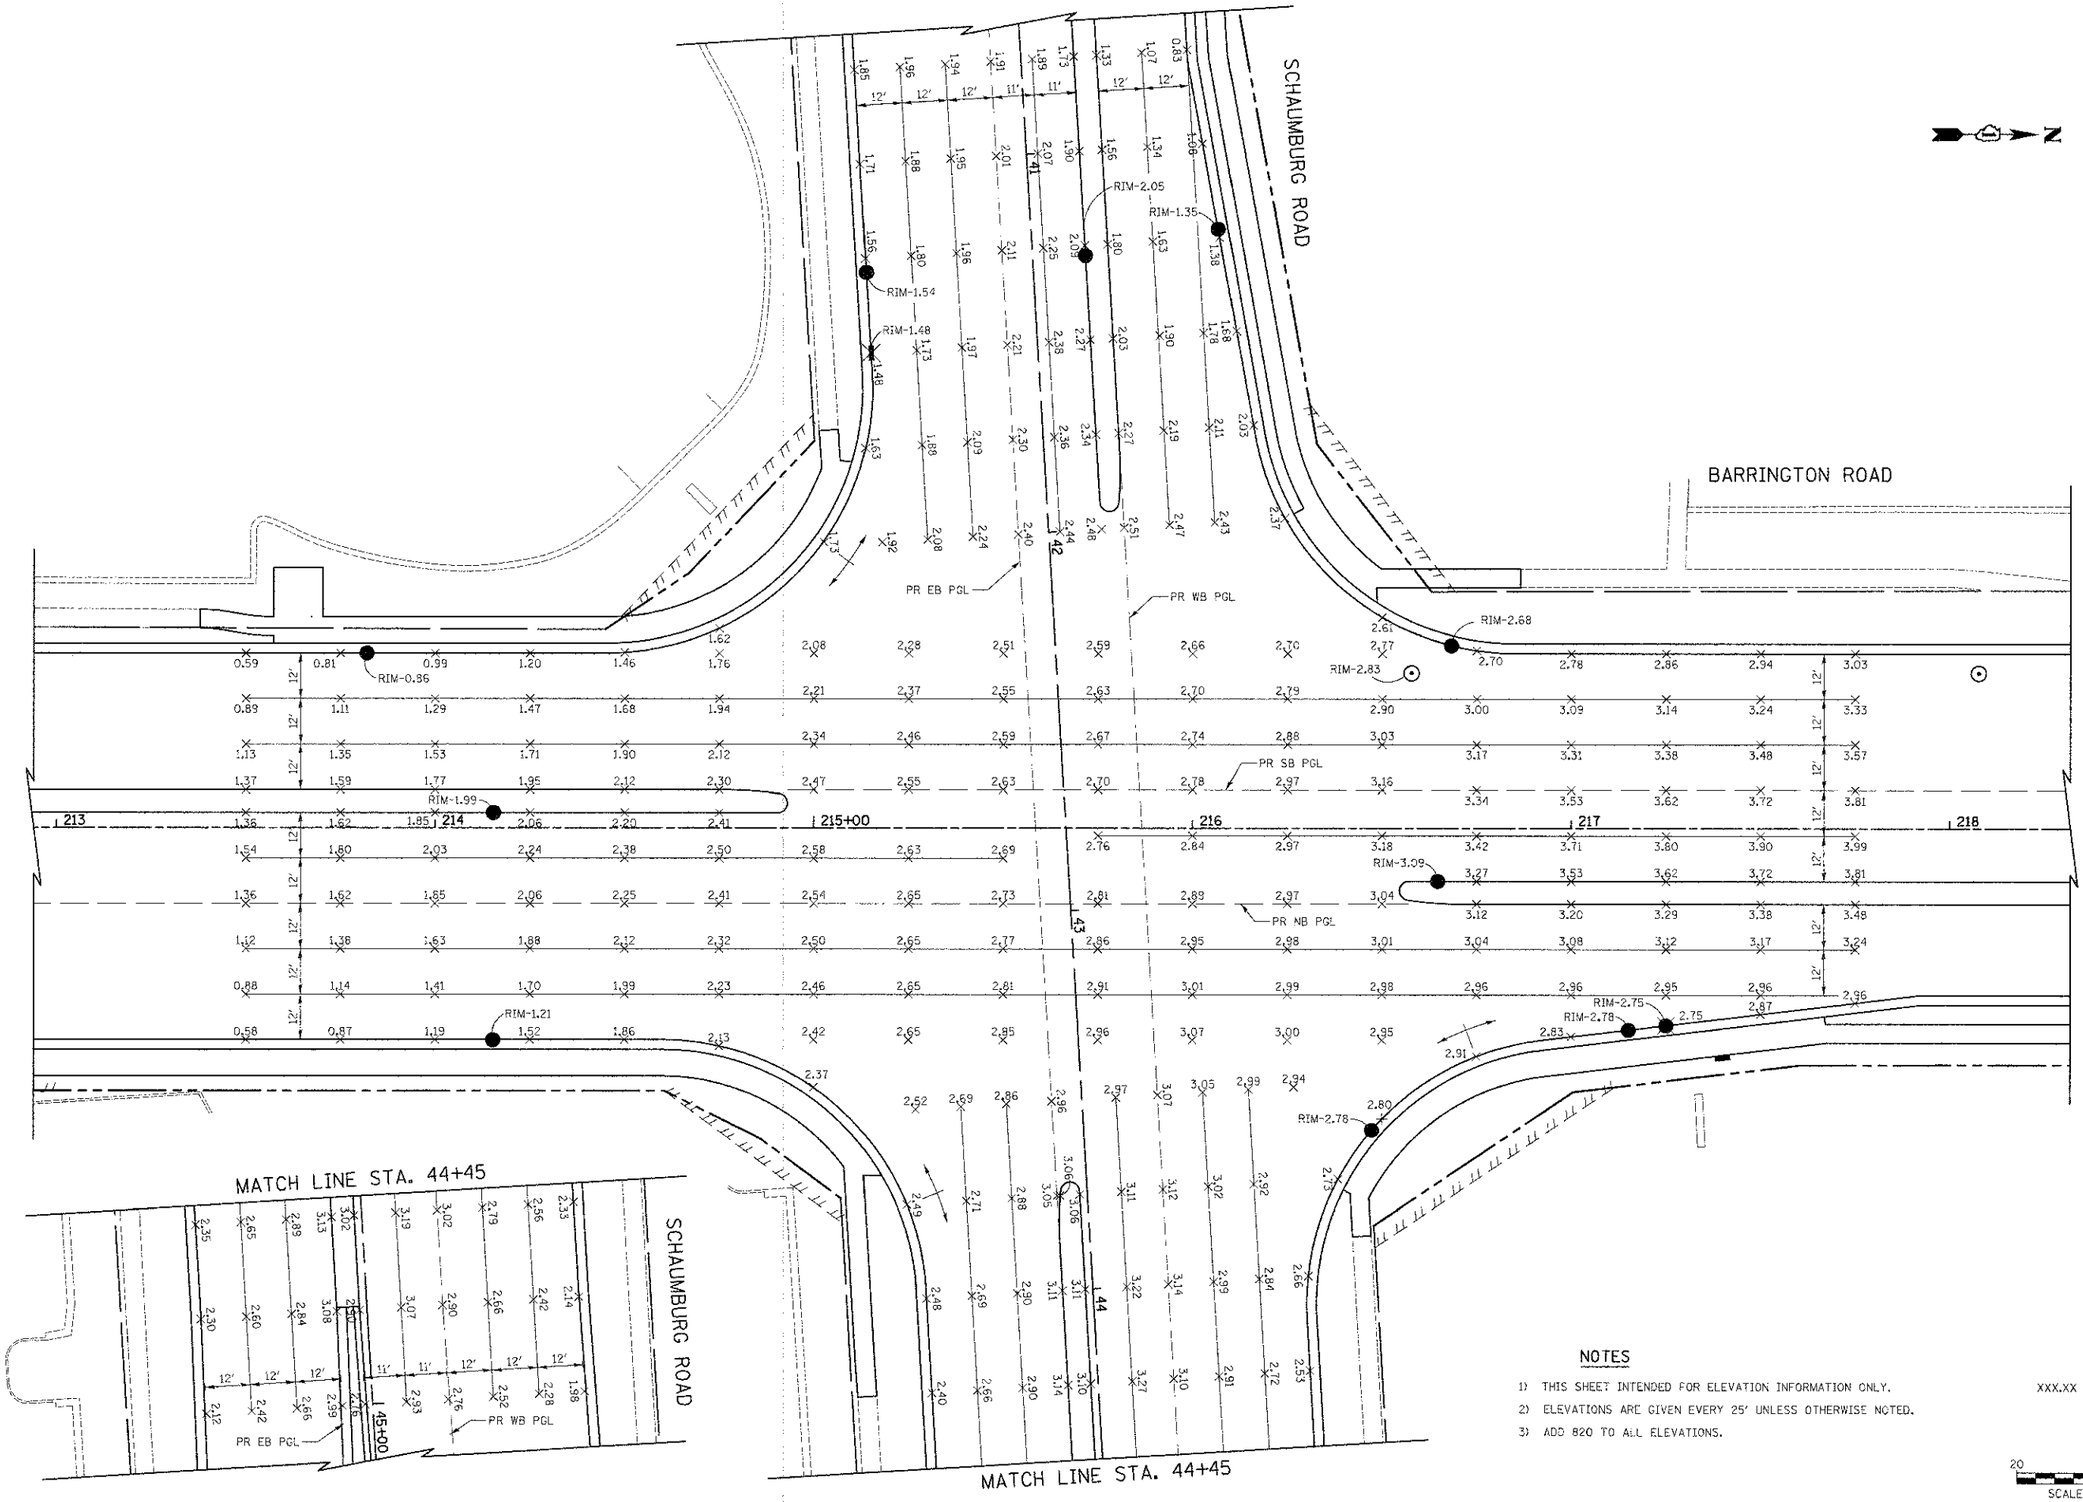

NOTES

1) THIS SHEET INTENDED FOR ELEVATION INFORMATION ONLY.
2) ELEVATIONS ARE GIVEN EVERY 25' UNLESS OTHERWISE NOTED.
3) ADD 820 TO ALL ELEVATIONS.

LEGEND

XXX.XX PROPOSED ELEVATION

20 0 20
SCALE IN FEET

FILE NAME = ...\2329\cad\sheet\2329_PGP_01.dgn	USER NAME = djk	DESIGNED - KRK	REVISED -
		DRAWN - KRK	REVISED -
	PLOT SCALE = 20.0000 ' / in.	CHECKED - DJK	REVISED -
	PLOT DATE = 9/16/2012	DATE - 8-20-12	REVISED -

STATE OF ILLINOIS
DEPARTMENT OF TRANSPORTATION

BARRINGTON ROAD AND SCHAUMBURG ROAD
INTERSECTION GRADING PLANS

SCALE: 1" = 20' | SHEET NO. 1 OF 3 SHEETS | STA. | TO STA.

F.A.U. RTE.	SECTION	COUNTY	TOTAL SHEETS	SHEET NO.
1322	01-00074-00-CH	COOK	245	81

CONTRACT NO. 63629

FED. ROAD DIST. NO. 1 ILLINOIS FED. AID PROJECT M-CMM-8003(051)