PART OF THE EAST 1/2 OF SEC. 24, TWP. 41 N., R. 9 E., PART OF THE SW FRACT'L.1/4 OF SEC. 19 AND PART OF THE NW FRACT'L. 1/4 OF SEC. 19, TWP. 41 N., R. 10 E. OF THE 3RD. P.M., IN COOK COUNTY, ILLINOIS.

Schedule of Ties		
Point Number	Tie to point	Tie Distance (feet)
1	T1	23.43
	T2	19.89
	T3	27.10
2	T1	28.69
	T2	25.89
	T3	31.96
3	T1	30.81
	T2	21.26
	T3	24.81
4	T1	27.26
	T2	18.67
	T3	28.88
5	T1	13.06
	T2	7.99
	T3	14.13
6	T1	33.52
	T2	28.83
	T3	39.78

T1 for Point Nos. 1 & 2 is a Cross Cut (Set) in Concrete Walk.
T3 for Point Nos. 1 & 2 is a Cross Cut (Set) in Concrete Curb.
T1, T2 & T3 to Point No 3 are "MAG" Nails (Set) in Bituminous Parking Lot.
T3 to Point No. 4 is a "MAG" Nail (Set) in Bituminous Parking Lot.
T1, T2 & T3 to Point No. 5 are Building Corners at 2.0' Above Surface.
T3 to Point No. 6 is a Building Corner at 2.0' Above Surface.

COORDINATE TABLE			
STATION	OFFSET	NORTH	EAST
40+22.82	59.83' Rt.	1,951,593.830	1,035,287.259
40+28.41	50.19' Lt.	1,951,703.995	1,035,286.691
40+28.75	58.14' Lt.	1,951,711.942	1,035,286.536
40+64.84	58.13' Lt.	1,951,714.108	1,035,322.553
41+70.33	70.80' Lt.	1,951,733.090	1,035,427.084
41+81.03	72.08' Lt.	1,951,735.017	1,035,437.695
42+08.85	50.17' Lt.	1,951,714.820	1,035,466.780
42+12.40	59.83' Rt.	1,951,605.232	1,035,476.937
43+55.50	75.15' Lt.	1,951,748.573	1,035,611.659
214+93.48	52.11' Lt.	1,951,595.848	1,035,486.884
215+05.07	57.93' Rt.	1,951,607.434	1,035,596.908
216+23.03	62.25' Lt.	1,951,725.399	1,035,476.726
216+60.31	57.68' Rt.	1,951,762.873	1,035,596.660
216+63.00	62.32' Lt.	1,951,765.363	1,035,476.655
216+69.33	62.33' Lt.	1,951,771.692	1,035,476.644
218+33.62	62.62' Lt.	1,951,935.990	1,035,476.354
218+33.64	52.62' Lt.	1,951,936.008	1,035,486.354

EXISTING R.O.W. RECORDED INFORMATION		
Parcel	Document No.	Date Recorded
0HH0008	75-L-8468	*November 3, 1975
0HH0006	90150222	April 4, 1990
----	75-L-8468	*November 3, 1975
----	23344698	January 6, 1976
----	90150220	April 4, 1990
----	92757204	October 13, 1992
----	00796744	October 12, 2000

* Date Filed

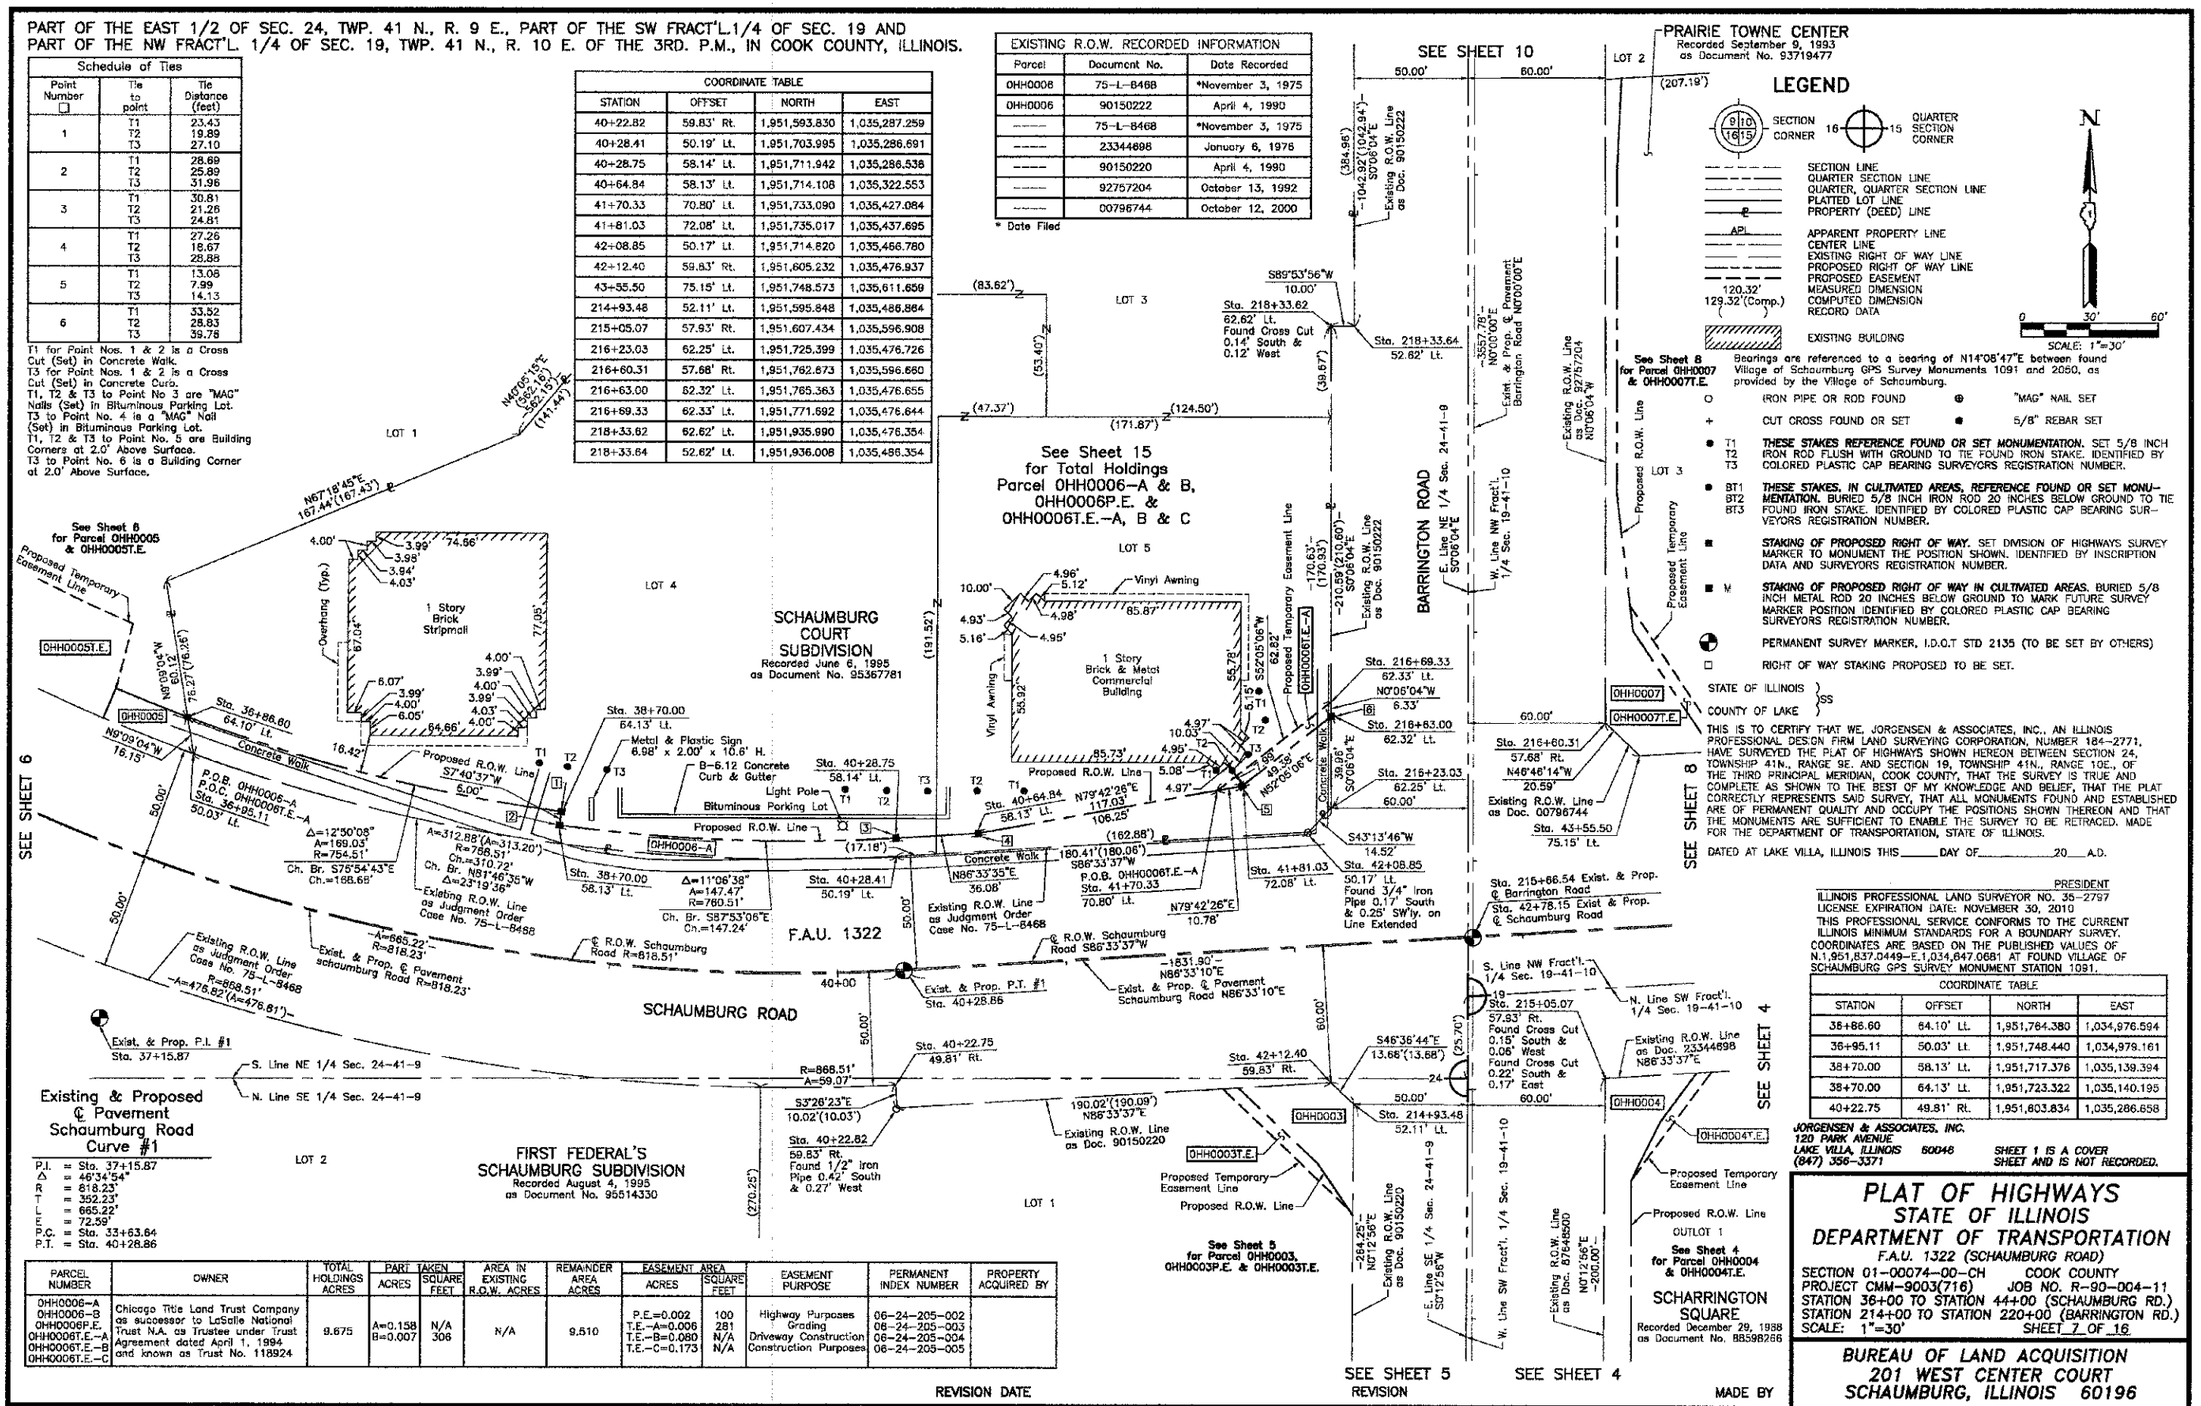

COORDINATE TABLE			
STATION	OFFSET	NORTH	EAST
38+86.60	64.10' Lt.	1,951,764.380	1,034,976.594
38+95.11	50.03' Lt.	1,951,748.440	1,034,975.161
38+70.00	58.13' Lt.	1,951,717.376	1,035,139.394
38+70.00	64.13' Lt.	1,951,723.322	1,035,140.195
40+22.75	49.81' Rt.	1,951,803.834	1,035,286.658

JORGENSEN & ASSOCIATES, INC.
120 PARK AVENUE
LAKE VILLA, ILLINOIS 60046
(847) 356-3371

SHEET 1 IS A COVER SHEET AND IS NOT RECORDED.

PARCEL NUMBER	OWNER	TOTAL HOLDINGS ACRES	PART TAKEN ACRES	PART TAKEN SQUARE FEET	AREA IN EXISTING R.O.W. ACRES	REMAINDER AREA ACRES	EASEMENT AREA ACRES	EASEMENT AREA SQUARE FEET	EASEMENT PURPOSE	PERMANENT INDEX NUMBER	PROPERTY ACQUIRED BY
0HH0006-A 0HH0006-B 0HH0006P.E. 0HH0006T.E.-A 0HH0006T.E.-B 0HH0006T.E.-C	Chicago Title Land Trust Company as successor to LaSalle National Trust N.A. as Trustee under Trust Agreement dated April 1, 1994 and known as Trust No. 118924	9.675	A=0.158 B=0.007	N/A 306	N/A	9.510	P.E.=0.002 T.E.-A=0.006 T.E.-B=0.080 T.E.-C=0.173	100 281 N/A N/A	Highway Purposes Grading Driveway Construction Construction Purposes	06-24-205-002 06-24-205-003 06-24-205-004 06-24-205-005	

PLAT OF HIGHWAYS
STATE OF ILLINOIS
DEPARTMENT OF TRANSPORTATION

F.A.U. 1322 (SCHAUMBURG ROAD)
SECTION 01-00074-00-CH COOK COUNTY
PROJECT CMM-9003(716) JOB NO. R-90-004-11
STATION 36+00 TO STATION 44+00 (SCHAUMBURG RD.)
STATION 214+00 TO STATION 220+00 (BARRINGTON RD.)
SCALE: 1"=30' SHEET 7 OF 16

BUREAU OF LAND ACQUISITION
201 WEST CENTER COURT
SCHAUMBURG, ILLINOIS 60196

REVISION DATE | REVISION | MADE BY

ROUTE F.A.U. 1322 (SCHAUMBURG ROAD) | SECTION 01-00074-00-CH | COUNTY COOK | JOB NO. R-90-004-11 | RECORDING: RECORDED ON | AS DOCUMENT NO.

FILE NAME = ...\cad\sheet\2329_Plats_07.dgn	USER NAME = djk	DESIGNED - JAT	REVISED -	STATE OF ILLINOIS DEPARTMENT OF TRANSPORTATION	PLAT OF HIGHWAYS	F.A.U. RTE. 1322	SECTION 01-00074-00-CH	COUNTY COOK	TOTAL SHEETS 245	SHEET NO. 91
		DRAWN - JAT	REVISED -							
	PLOT SCALE = 50.0000 ' / in.	CHECKED - DJK	REVISED -		SHEET NO. 7 OF 16 SHEETS			CONTRACT NO. 63629		
	PLOT DATE = 6/16/2012	DATE - 8-20-12	REVISED -			FED. ROAD DIST. NO. 1	ILLINOIS	FED. AID PROJECT M-CMM-9003(051)		