PART OF THE EAST 1/2 OF SEC. 24, TWP. 41 N., R. 9 E., PART OF THE SW FRACT'L. 1/4 OF SEC. 19 AND PART OF THE NW FRACT'L. 1/4 OF SEC. 19, TWP. 41 N., R. 10 E. OF THE 3RD. P.M., IN COOK COUNTY, ILLINOIS.

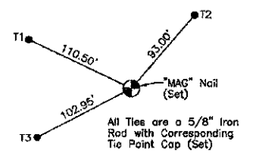

Existing & Proposed ℄ Barrington Road
Existing & Proposed ℄ Holmes Way

Sta. 229+13.37 ℄ Barrington Road
Sta. 302+60.94 ℄ Holmes Way
N.1,953,015.734–E.1,035,538.975

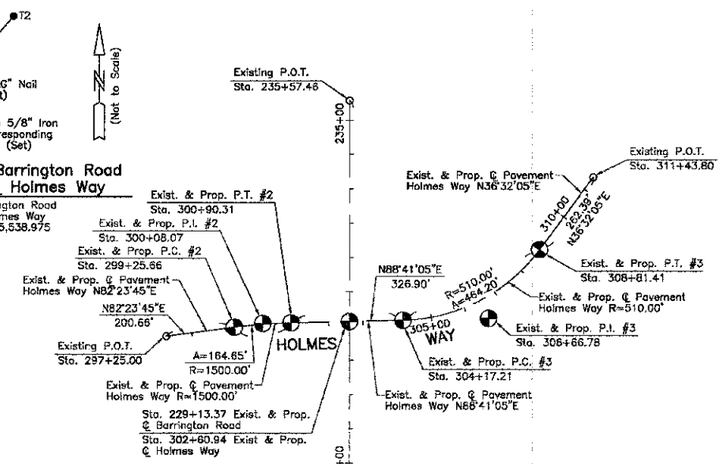

Existing & Proposed ℄ Pavement Holmes Way Curve #2

P.I. = Sta. 300+08.07
Δ = 6°17'20"
R = 1500.00'
T = 82.41'
L = 164.65'
E = 2.26'
P.C. = Sta. 299+25.66
P.T. = Sta. 300+90.31

Existing & Proposed ℄ Pavement Holmes Way Curve #3

P.I. = Sta. 306+66.78
Δ = 52°09'00"
R = 510.00'
T = 248.57'
L = 464.20'
E = 57.79'
P.C. = Sta. 304+17.21
P.T. = Sta. 308+81.41

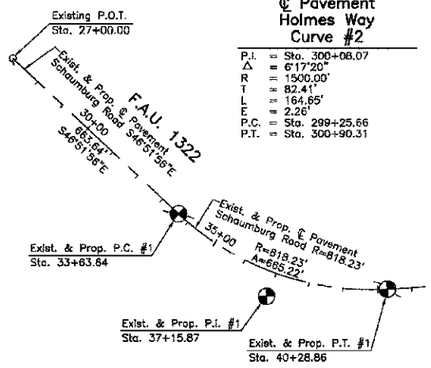

Existing & Proposed ℄ Pavement Schaumburg Road Curve #1

P.I. = Sta. 37+15.87
Δ = 46°34'54"
R = 818.23'
T = 352.23'
L = 665.22'
E = 72.59'
P.C. = Sta. 33+63.64
P.T. = Sta. 40+28.86

Existing P.O.T. Barrington Road

Sta. 199+99.68
N.1,950,102.045–E.1,035,538.975

Existing P.O.T. Barrington Road

Sta. 235+57.46
N.1,953,659.820–E.1,035,538.975

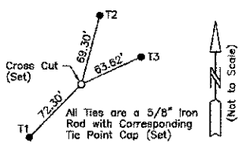

Existing P.O.T. Schaumburg Road

Sta. 27+00.00
N.1,952,327.301–E.1,034,197.210

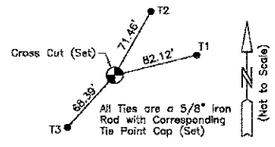

Existing & Proposed P.C. #1 Schaumburg Road

Sta. 33+63.64
N.1,951,873.564–E.1,034,681.498

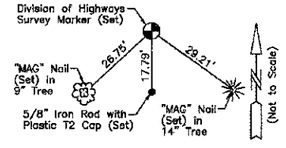

Existing & Proposed P.I. #1 Schaumburg Road

Sta. 37+15.87
N.1,951,632.738–E.1,034,938.538

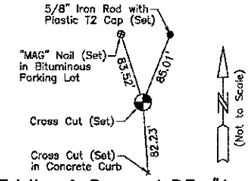

Existing & Proposed P.T. #1 Schaumburg Road

Sta. 40+28.86
N.1,951,653.917–E.1,035,290.132

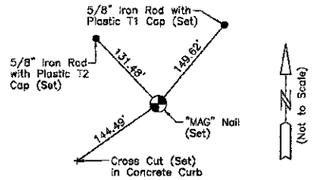

Existing & Proposed ℄ Barrington Road
Existing & Proposed ℄ Schaumburg Road

Sta. 215+66.54 ℄ Barrington Road
Sta. 42+78.15 ℄ Schaumburg Road
N.1,951,668.907–E.1,035,538.975

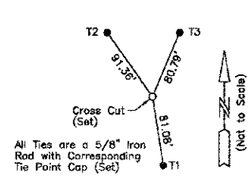

Existing P.O.T. Schaumburg Road

Sta. 58+60.75
N.1,951,764.066–E.1,037,118.722

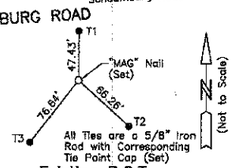

Existing P.O.T. Holmes Way

Sta. 297+25.00
N.1,952,972.467–E.1,035,005.421

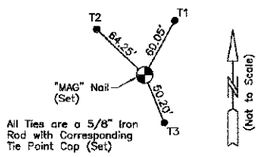

Existing & Proposed P.C. #2 Holmes Way

Sta. 299+25.66
N.1,952,899.021–E.1,035,204.321

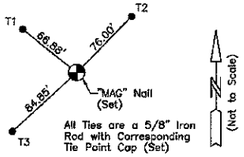

Existing & Proposed P.I. #2 Holmes Way

Sta. 300+08.07
N.1,953,009.926–E.1,035,286.002

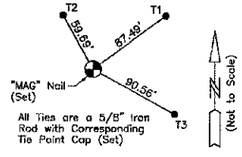

Existing & Proposed P.T. #2 Holmes Way

Sta. 300+90.31
N.1,953,011.817–E.1,035,368.386

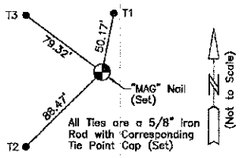

Existing & Proposed P.C. #3 Holmes Way

Sta. 304+17.21
N.1,953,019.321–E.1,035,695.200

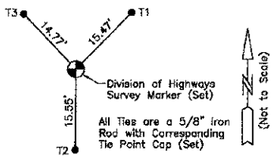

Existing & Proposed P.I. #3 Holmes Way

Sta. 306+66.78
N.1,953,025.050–E.1,035,944.706

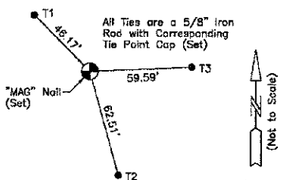

Existing & Proposed P.T. #3 Holmes Way

Sta. 308+81.41
N.1,953,225.579–E.1,036,093.277

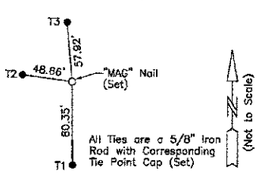

Existing P.O.T. Holmes Way

Sta. 311+43.80
N.1,953,438.409–E.1,036,249.480

LEGEND

SECTION CORNER 9 10 16 15 — QUARTER SECTION CORNER 16 15

- SECTION LINE
- QUARTER SECTION LINE
- QUARTER, QUARTER SECTION LINE
- PLATTED LOT LINE
- PROPERTY (DEED) LINE
- APPARENT PROPERTY LINE
- CENTER LINE
- EXISTING RIGHT OF WAY LINE
- PROPOSED RIGHT OF WAY LINE
- PROPOSED EASEMENT
- 120.32' MEASURED DIMENSION
- 129.32' (Comp.) COMPUTED DIMENSION
- ( ) RECORD DATA
- EXISTING BUILDING

N
0 200' 400'
SCALE: 1"=200'

Bearings are referenced to a bearing of N14°08'47"E between found Village of Schaumburg GPS Survey Monuments 1091 and 2050, as provided by the Village of Schaumburg.

- O IRON PIPE OR ROD FOUND
- ⊕ "MAG" NAIL SET
- + CUT CROSS FOUND OR SET
- ● 5/8" REBAR SET
- ● T1, T2, T3 ***THESE STAKES REFERENCE FOUND OR SET MONUMENTATION.*** SET 5/8 INCH IRON ROD FLUSH WITH GROUND TO TIE FOUND IRON STAKE. IDENTIFIED BY COLORED PLASTIC CAP BEARING SURVEYORS REGISTRATION NUMBER.
- ● BT1, BT2, BT3 ***THESE STAKES, IN CULTIVATED AREAS, REFERENCE FOUND OR SET MONUMENTATION.*** BURIED 5/8 INCH IRON ROD 20 INCHES BELOW GROUND TO TIE FOUND IRON STAKE. IDENTIFIED BY COLORED PLASTIC CAP BEARING SURVEYORS REGISTRATION NUMBER.
- ■ ***STAKING OF PROPOSED RIGHT OF WAY.*** SET DIVISION OF HIGHWAYS SURVEY MARKER TO MONUMENT THE POSITION SHOWN. IDENTIFIED BY INSCRIPTION DATA AND SURVEYORS REGISTRATION NUMBER.
- ■ M ***STAKING OF PROPOSED RIGHT OF WAY IN CULTIVATED AREAS.*** BURIED 5/8 INCH METAL ROD 20 INCHES BELOW GROUND TO MARK FUTURE SURVEY MARKER POSITION IDENTIFIED BY COLORED PLASTIC CAP BEARING SURVEYORS REGISTRATION NUMBER.
- ⊕ PERMANENT SURVEY MARKER, I.D.O.T STD 2135 (TO BE SET BY OTHERS)
- □ RIGHT OF WAY STAKING PROPOSED TO BE SET.

STATE OF ILLINOIS }
}SS
COUNTY OF LAKE }

THIS IS TO CERTIFY THAT WE, JORGENSEN & ASSOCIATES, INC., AN ILLINOIS PROFESSIONAL DESIGN FIRM LAND SURVEYING CORPORATION, NUMBER 184–2771, HAVE SURVEYED THE PLAT OF HIGHWAYS SHOWN HEREON BETWEEN SECTION 24, TOWNSHIP 41N., RANGE 9E. AND SECTION 19, TOWNSHIP 41N., RANGE 10E., OF THE THIRD PRINCIPAL MERIDIAN, COOK COUNTY, THAT THE SURVEY IS TRUE AND COMPLETE AS SHOWN TO THE BEST OF MY KNOWLEDGE AND BELIEF, THAT THE PLAT CORRECTLY REPRESENTS SAID SURVEY, THAT ALL MONUMENTS FOUND AND ESTABLISHED ARE OF PERMANENT QUALITY AND OCCUPY THE POSITIONS SHOWN THEREON AND THAT THE MONUMENTS ARE SUFFICIENT TO ENABLE THE SURVEY TO BE RETRACED. MADE FOR THE DEPARTMENT OF TRANSPORTATION, STATE OF ILLINOIS.

DATED AT LAKE VILLA, ILLINOIS THIS_____DAY OF_____20___A.D.

_____
PRESIDENT
ILLINOIS PROFESSIONAL LAND SURVEYOR NO. 35–2797
LICENSE EXPIRATION DATE: NOVEMBER 30, 2010

THIS PROFESSIONAL SERVICE CONFORMS TO THE CURRENT ILLINOIS MINIMUM STANDARDS FOR A BOUNDARY SURVEY.

COORDINATES ARE BASED ON THE PUBLISHED VALUES OF N.1,951,837.0449–E.1,034,647.0681 AT FOUND VILLAGE OF SCHAUMBURG GPS SURVEY MONUMENT STATION 1091.

120 PARK AVENUE
LAKE VILLA, ILLINOIS 60046
(847) 356–3371

SHEET 1 IS A COVER SHEET AND IS NOT RECORDED.

PLAT OF HIGHWAYS
STATE OF ILLINOIS
DEPARTMENT OF TRANSPORTATION
F.A.U. 1322 (SCHAUMBURG ROAD)

SECTION 01–00074–00–CH COOK COUNTY
PROJECT CMM–9003(716) JOB NO. R–90–004–11
STATION 27+00.00 TO STATION 58+80.76 (SCHAUMBURG RD.)
STATION 199+99.68 TO STATION 235+57.46 (BARRINGTON RD.)
STATION 297+25.00 TO STATION 311+43.80 (HOLMES WAY)
SCALE: 1"=200' SHEET 16 OF 16

BUREAU OF LAND ACQUISITION
201 WEST CENTER COURT
SCHAUMBURG, ILLINOIS 60196

REVISION DATE | REVISION | MADE BY

ROUTE F.A.U. 1322 (SCHAUMBURG ROAD) SECTION 01–00074–00–CH COUNTY COOK JOB NO. R–90–004–11 RECORDING: RECORDED ON AS DOCUMENT NO.

FILE NAME = ...\cadd\sheet\2329_Plats_16.dgn	USER NAME = djk	DESIGNED - JAT	REVISED -	STATE OF ILLINOIS DEPARTMENT OF TRANSPORTATION	PLAT OF HIGHWAYS	F.A.U. RTE.	SECTION	COUNTY	TOTAL SHEETS	SHEET NO.
		DRAWN - JAT	REVISED -			1322	01-00074-00-CH	COOK	245	100
	PLOT SCALE = 50.0000 ' / in.	CHECKED - DJK	REVISED -							CONTRACT NO. 63629
	PLOT DATE = 8/16/2012	DATE - 8-20-12	REVISED -		SHEET NO. 16 OF 16 SHEETS	FED. ROAD DIST. NO. 1	ILLINOIS	FED. AID PROJECT	M-CMM-6003(051)	