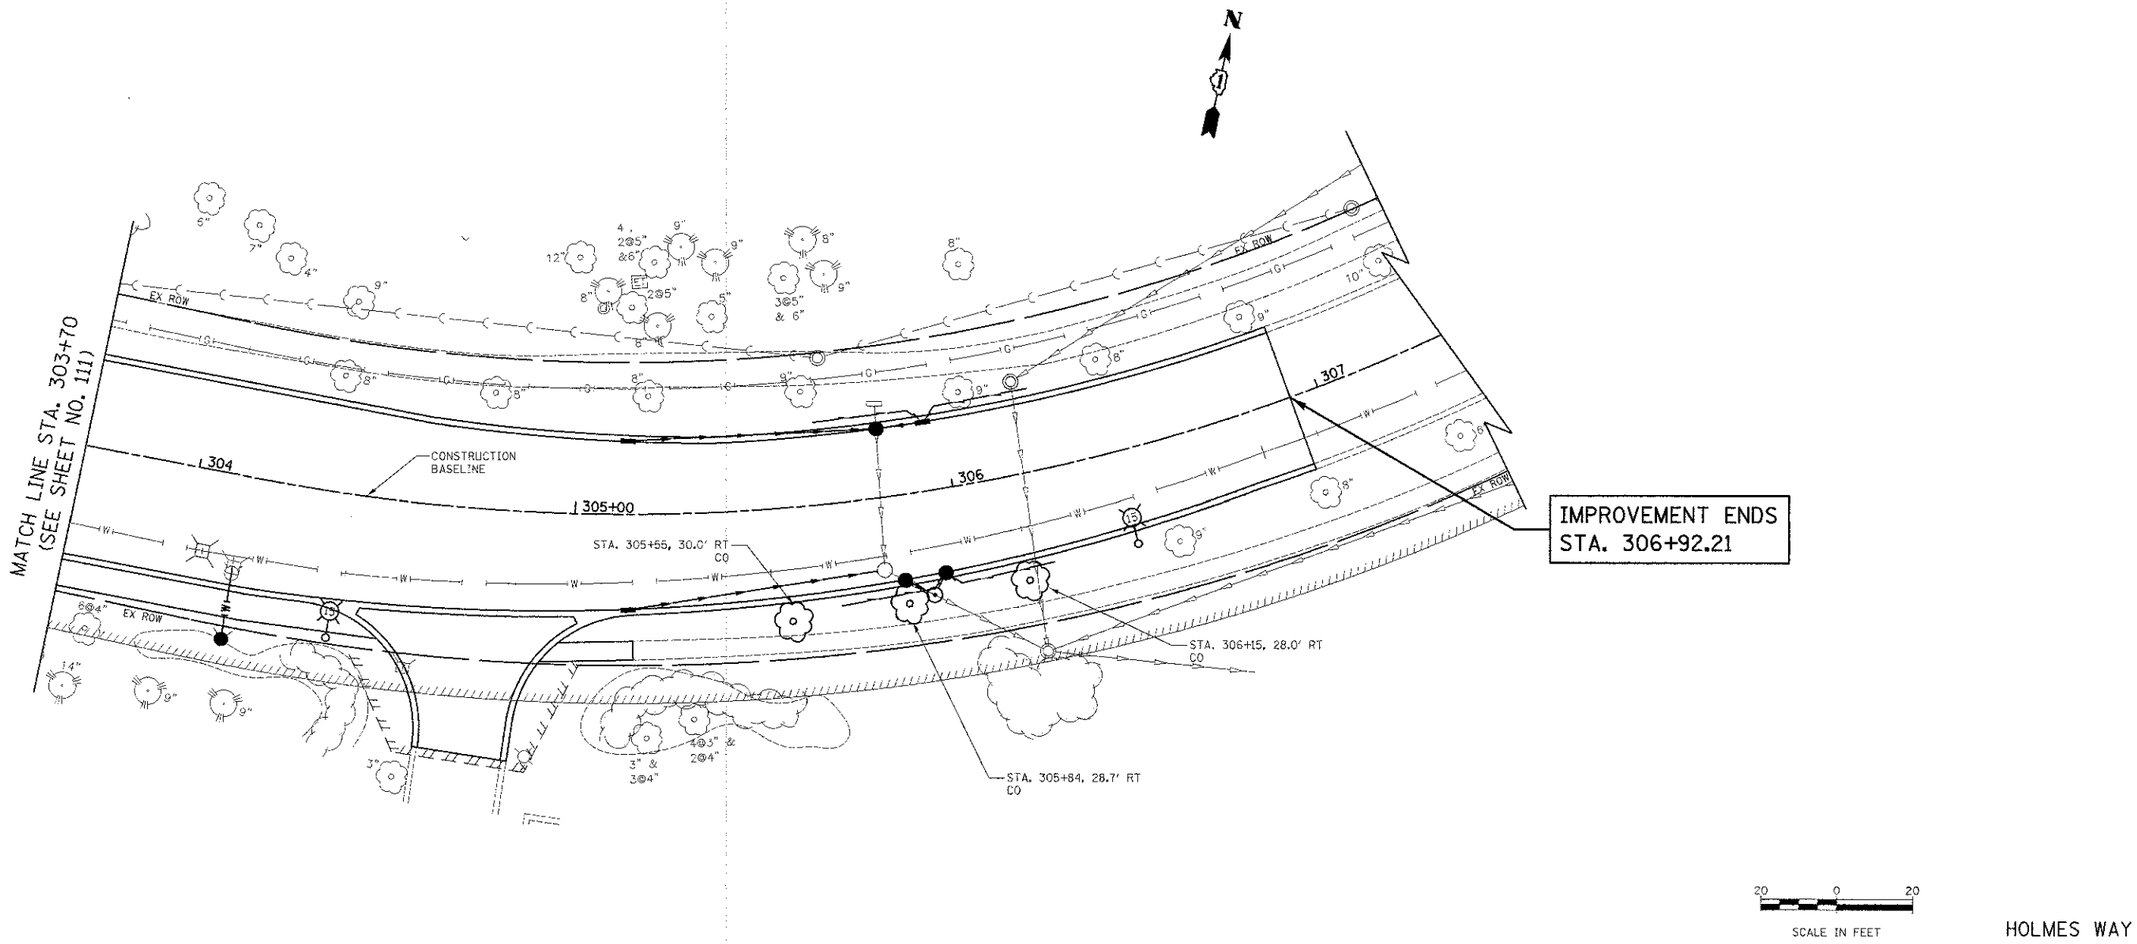

FILE NAME = ...\2329\cad\sheet\2329_LS_12.dgn	USER NAME = djk	DESIGNED - TW	REVISED -	STATE OF ILLINOIS DEPARTMENT OF TRANSPORTATION	HOLMES WAY PLANTING PLAN	F.A.U. RTE. 1322	SECTION 01-00074-00-CH	COUNTY COOK	TOTAL SHEETS 245 / SHEET NO. 118
		DRAWN - TW	REVISED -					CONTRACT NO. 63629	
	PLOT SCALE = 20.0000 ' / in.	CHECKED - DJK	REVISED -		SCALE: 1" = 20' / SHEET NO. 14 OF 15 SHEETS / STA. 303+70 TO STA. 306+92.21	FED. ROAD DIST. NO. 1	ILLINOIS	FED. AID PROJECT M-CMM-8003(051)	
	PLOT DATE = 6/16/2012	DATE - 8-20-12	REVISED -						