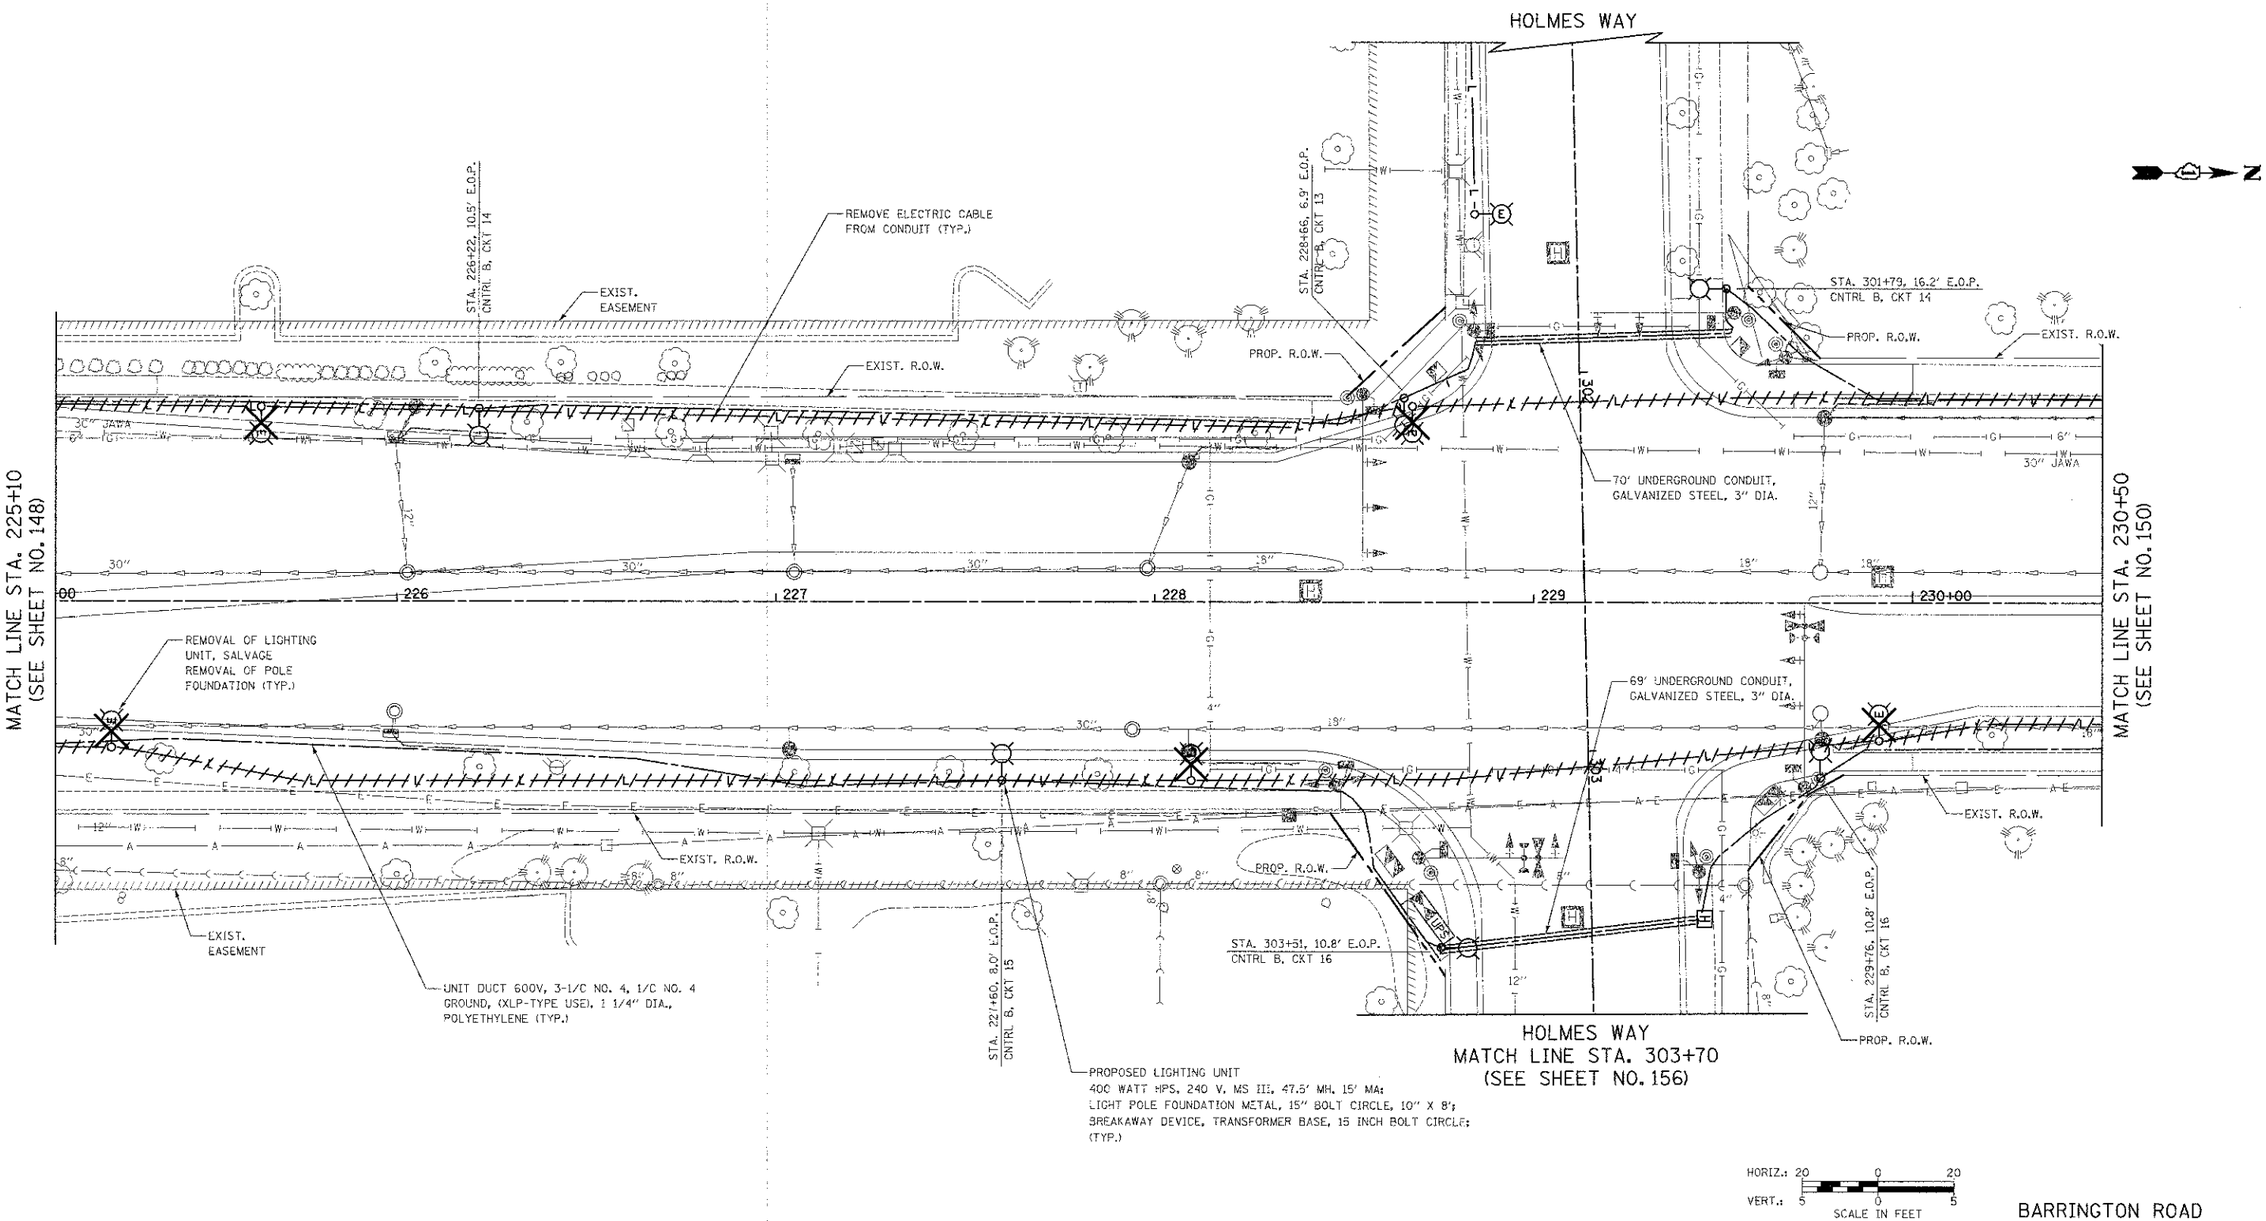

FILE NAME = ...\cad\sheet\2329_LIGHT_05.dgn	USER NAME = djk	DESIGNED - SJC	REVISED -	STATE OF ILLINOIS DEPARTMENT OF TRANSPORTATION	BARRINGTON ROAD LIGHTING PLANS	F.A.U. RTE. 1322	SECTION 01-00074-00-CH	COUNTY COOK	TOTAL SHEETS 245 / SHEET NO. 149
		DRAWN - SJC	REVISED -					CONTRACT NO. 63629	
	PLOT SCALE = 20.0000 ' / in.	CHECKED - DNM	REVISED -						
	PLOT DATE = 9/16/2012	DATE - 8-20-12	REVISED -		SCALE: 1" = 20' / SHEET NO. 5 OF 12 SHEETS / STA. 225+10 TO STA. 230+50	FED. ROAD DIST. NO. 1	ILLINOIS	FED. AID PROJECT M-CMM-6003(051)	