PLAN
NOTE BOOK
NO.
SURVEYED
PLOTTED
ALIGNMENT CHECKED
P.I. OF R/W CHECKED
LAND USE CHANGE
BY
DATE

PROFILE
CLEANED
PLOTTED
GRADES CHECKED
R.R. NOTED
STRUCTURE NOTATIONS CHKD
NOTE BOOK
NO.
BY
DATE

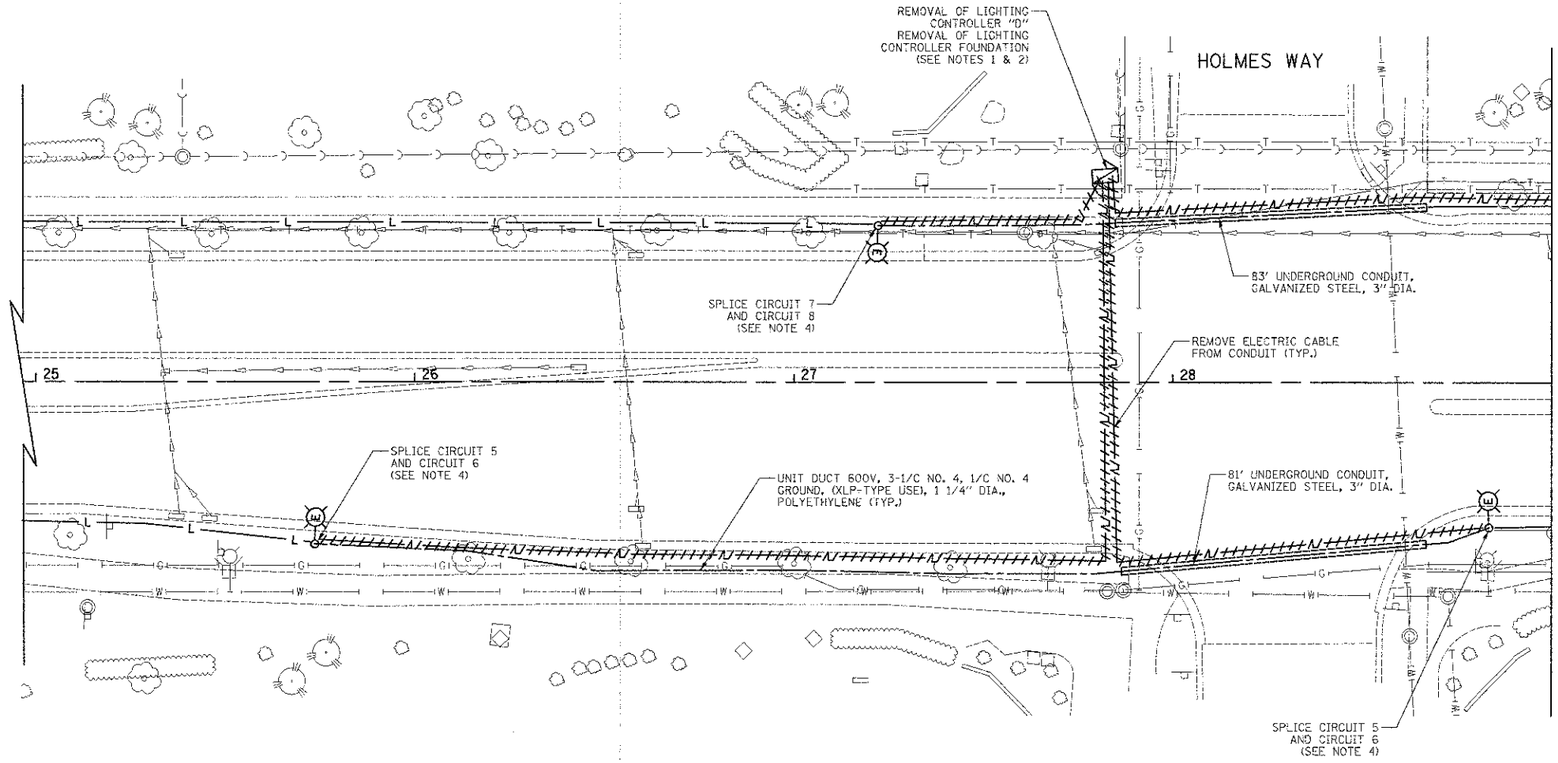

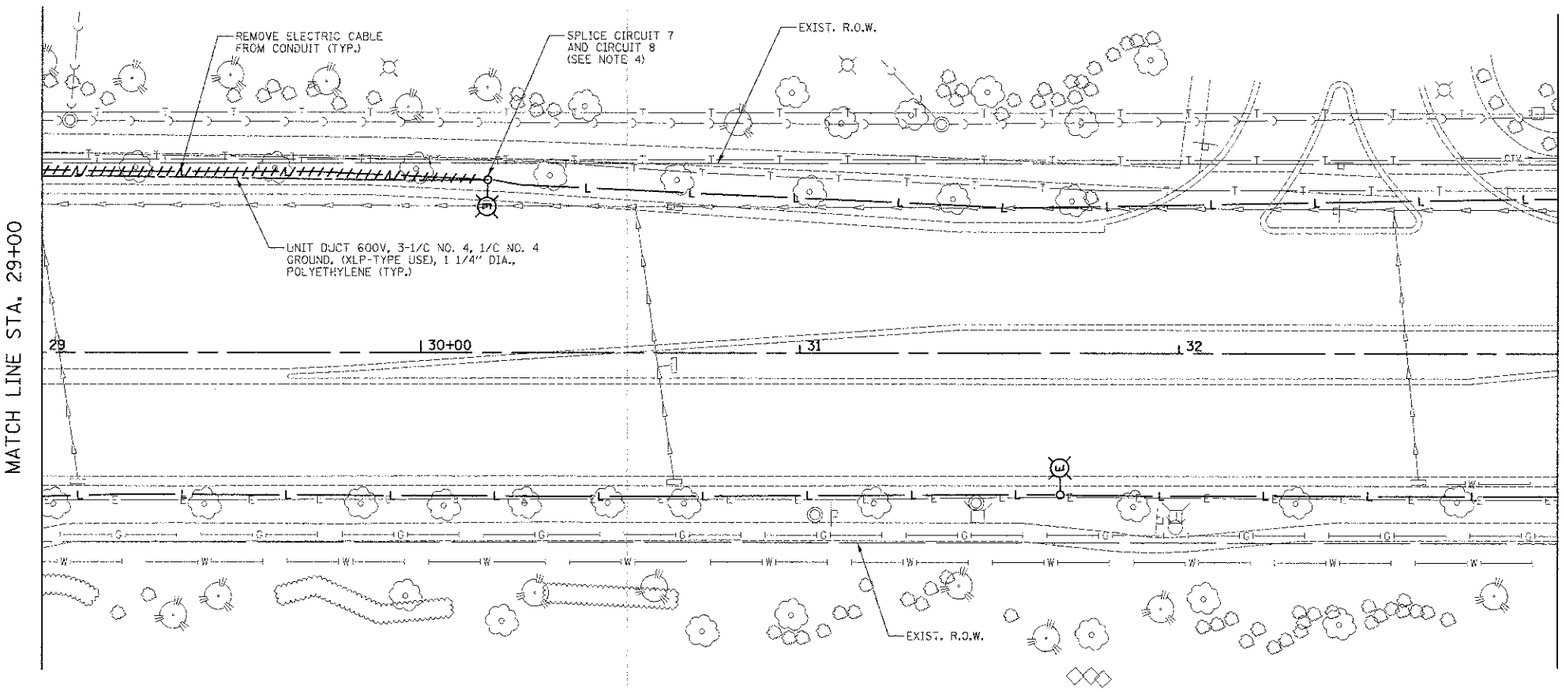

NOTE:

1. THE EXISTING LIGHTING SYSTEM CONTROLLED BY LIGHTING CONTROLLER "D" SHALL BE MAINTAINED AND REMAIN OPERATIONAL DURING CONSTRUCTION. THE TURN OVER OF THE EXISTING LIGHTING SYSTEM FROM CONTROLLER "D" TO PROPOSED CONTROLLER "B" SHALL BE COMPLETED IN THE SAME DAY. ALL LIGHTING MUST BE OPERATIONAL THAT SAME EVENING BEFORE DISCONNECTING CONTROLLER "D".
2. SEE EXISTING WIRING DIAGRAM ON SHEET NO. 157
   SEE PROPOSED WIRING DIAGRAM ON SHEET NO. 158
3. SEE PROPOSED WIRING DIAGRAM ON SHEET NO. 158 FOR REPLACING DECORATIVE LUMINAIRE BALLAST ASSEMBLY ON POLES WEST OF HOLMES WAY ON SCHAUMBURG ROAD.
4. WHEN SPLICING TO EXISTING POLE, ANY AND ALL WORK REQUIRED TO RUN THE PROPOSED UNIT DUCT INTO EXISTING FOUNDATION SLEEVE AND SPLICING IN EXISTING POLE SHALL BE COVERED AND INCLUDED IN THE PAY ITEM FOR THE UNIT DUCT.

HORIZ.: 20 0 20
VERT.: 5 0 5
SCALE IN FEET

SCHAUMBURG ROAD

FILE NAME = ...\cad\sheet\2329_LIGHT_06A.dgn	USER NAME = djk	DESIGNED - SJC	REVISED -
		DRAWN - SJC	REVISED -
	PLOT SCALE = 20.000' / in.	CHECKED - DNM	REVISED -
	PLOT DATE = 8/16/2012	DATE - 8-20-12	REVISED -

STATE OF ILLINOIS
DEPARTMENT OF TRANSPORTATION

SCHAUMBURG ROAD
LIGHTING PLANS

SCALE: 1" = 20' | SHEET NO. 7 OF 12 SHEETS | STA. 25+60 TO STA. 33+00

F.A.U. RTE.	SECTION	COUNTY	TOTAL SHEETS	SHEET NO.
1322	01-00074-00-CH	COOK	245	151
		CONTRACT NO. 63629		
FED. ROAD DIST. NO. 1	ILLINOIS	FED. AID PROJECT M-CMM-8003(051)		