PLAN		BY	DATE
	SURVEYED		
	PLOTTED		
	ALIGNMENT CHECKED		
NOTE BOOK	RT. OF WAY CHECKED		
NO.	CADD FILE NAME		

PROFILE		BY	DATE
	SURVEYED		
	PLOTTED		
	GRADES CHECKED		
NOTE BOOK	B.M. NOTED		
NO.	STRUCTURE NOTATIONS CHKD		

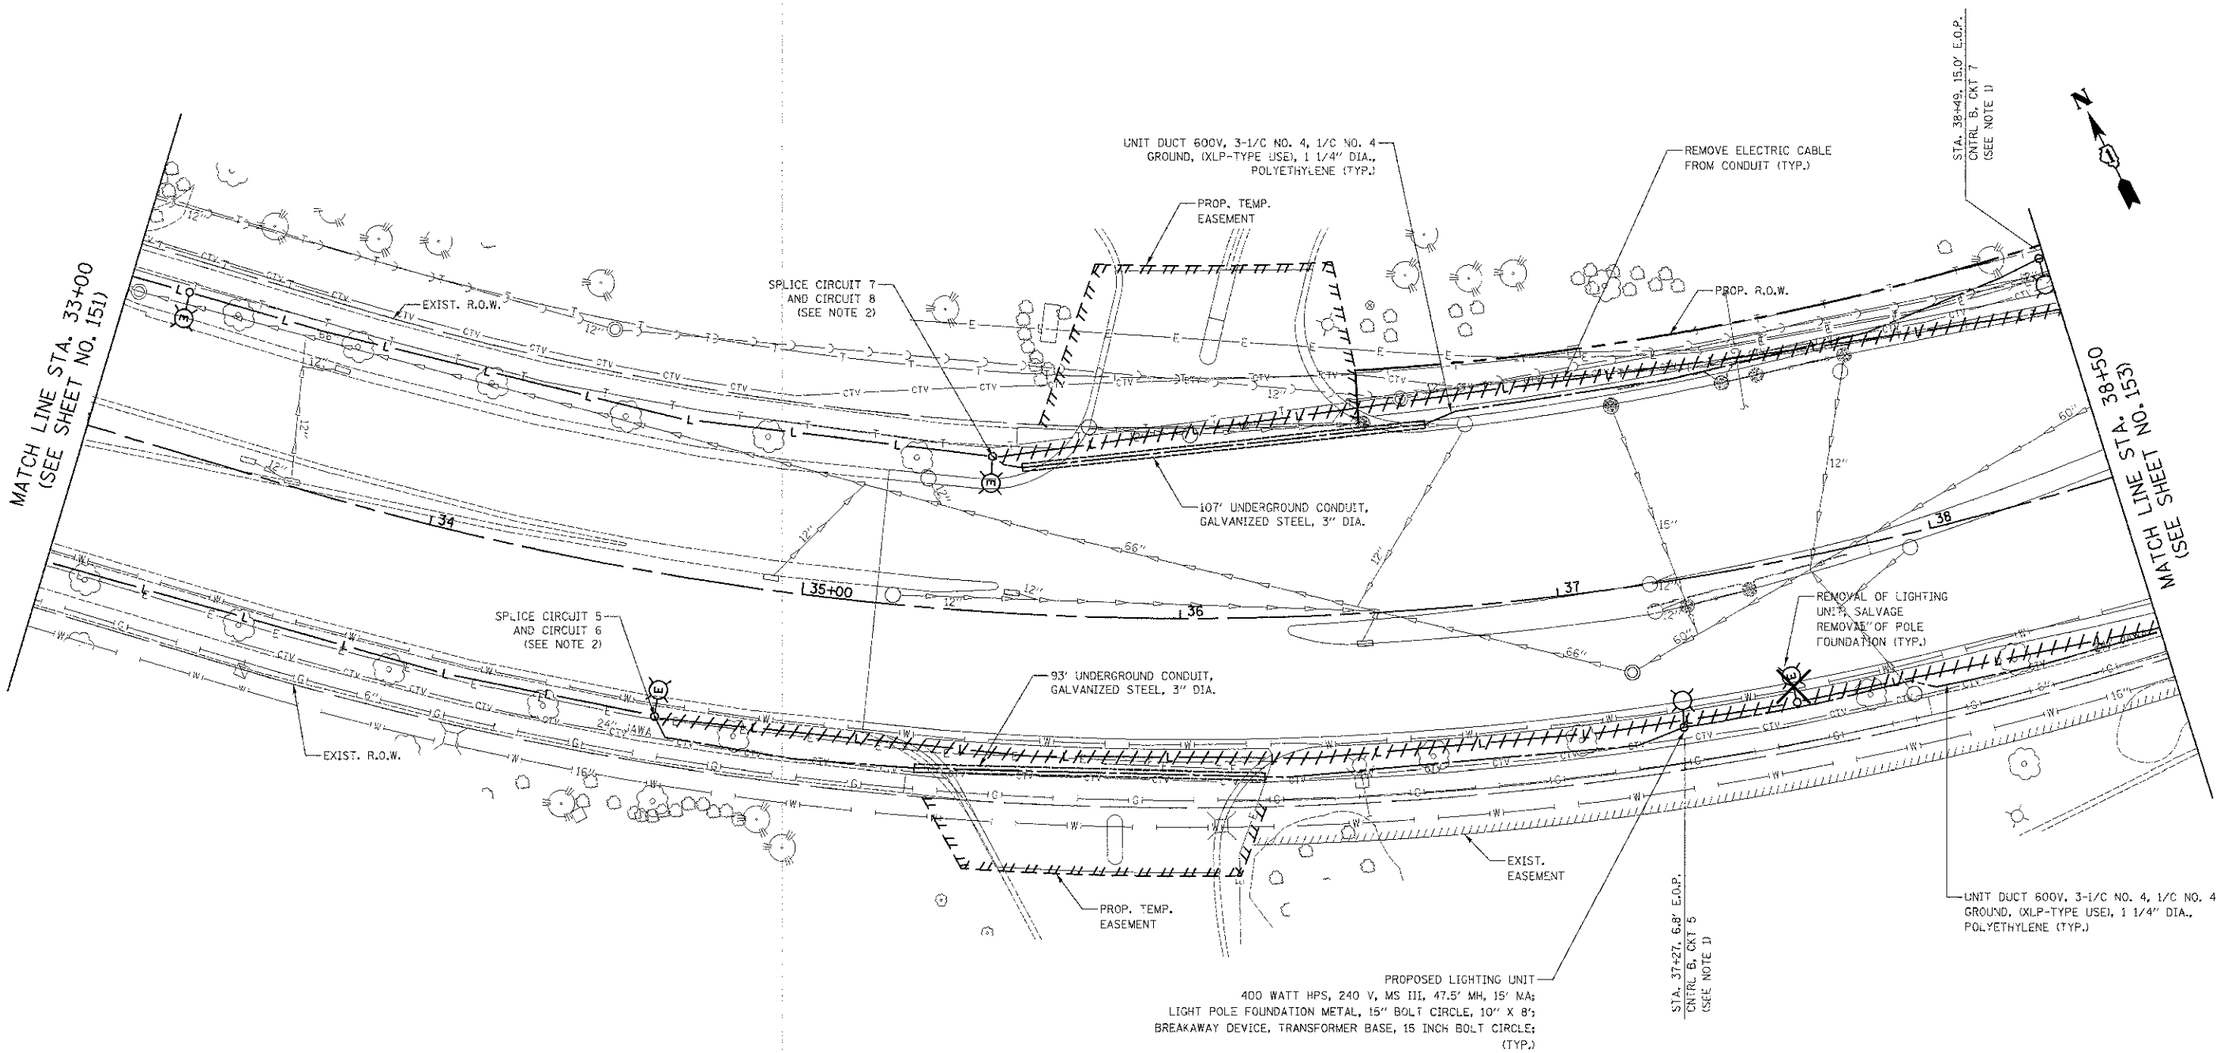

NOTE:

1. THE LIGHT POLE, MAST ARM AND LUMINAIRE SHALL BE POWDER COATED BLACK FINISH.

2. WHEN SPLICING TO EXISTING POLE, ANY AND ALL WORK REQUIRED TO RUN THE PROPOSED UNIT DUCT INTO EXISTING FOUNDATION SLEEVE AND SPLICING IN EXISTING POLE SHALL BE COVERED AND INCLUDED IN THE PAY ITEM FOR THE UNIT DUCT.

HORIZ.: 20 0 20
VERT.: 5 0 5
SCALE IN FEET

SCHAUMBURG ROAD

FILE NAME = ...\cad\sheet\2329_LIGHT_07.dgn	USER NAME = d_k	DESIGNED - SJC	REVISED -
		DRAWN - SJC	REVISED -
	PLOT SCALE = 20.0000 ' / in.	CHECKED - DNM	REVISED -
	PLOT DATE = 6/16/2012	DATE - 8-20-12	REVISED -

STATE OF ILLINOIS
DEPARTMENT OF TRANSPORTATION

SCHAUMBURG ROAD
LIGHTING PLANS

SCALE: 1" = 20' | SHEET NO. 8 OF 12 SHEETS | STA. 33+00 TO STA. 38+50

F.A.U. RTE.	SECTION	COUNTY	TOTAL SHEETS	SHEET NO.
1322	01-00074-00-CH	COOK	245	152
		CONTRACT NO. 63629		
FED. ROAD DIST. NO. 1	ILLINOIS	FED. AID PROJECT M-CMM-8003(051)		