PLAN	BY	DATE
SURVEYED		
PLOTTED		
ALIGNMENT CHECKED		
RT. OF WAY CHECKED		
CADD FILE NAME		
NOTE BOOK NO.		

PROFILE	BY	DATE
SURVEYED		
PLOTTED		
GRADES CHECKED		
R.O.W. CHECKED		
STRUCTURE NOTATIONS CHECKED		
NOTE BOOK NO.		

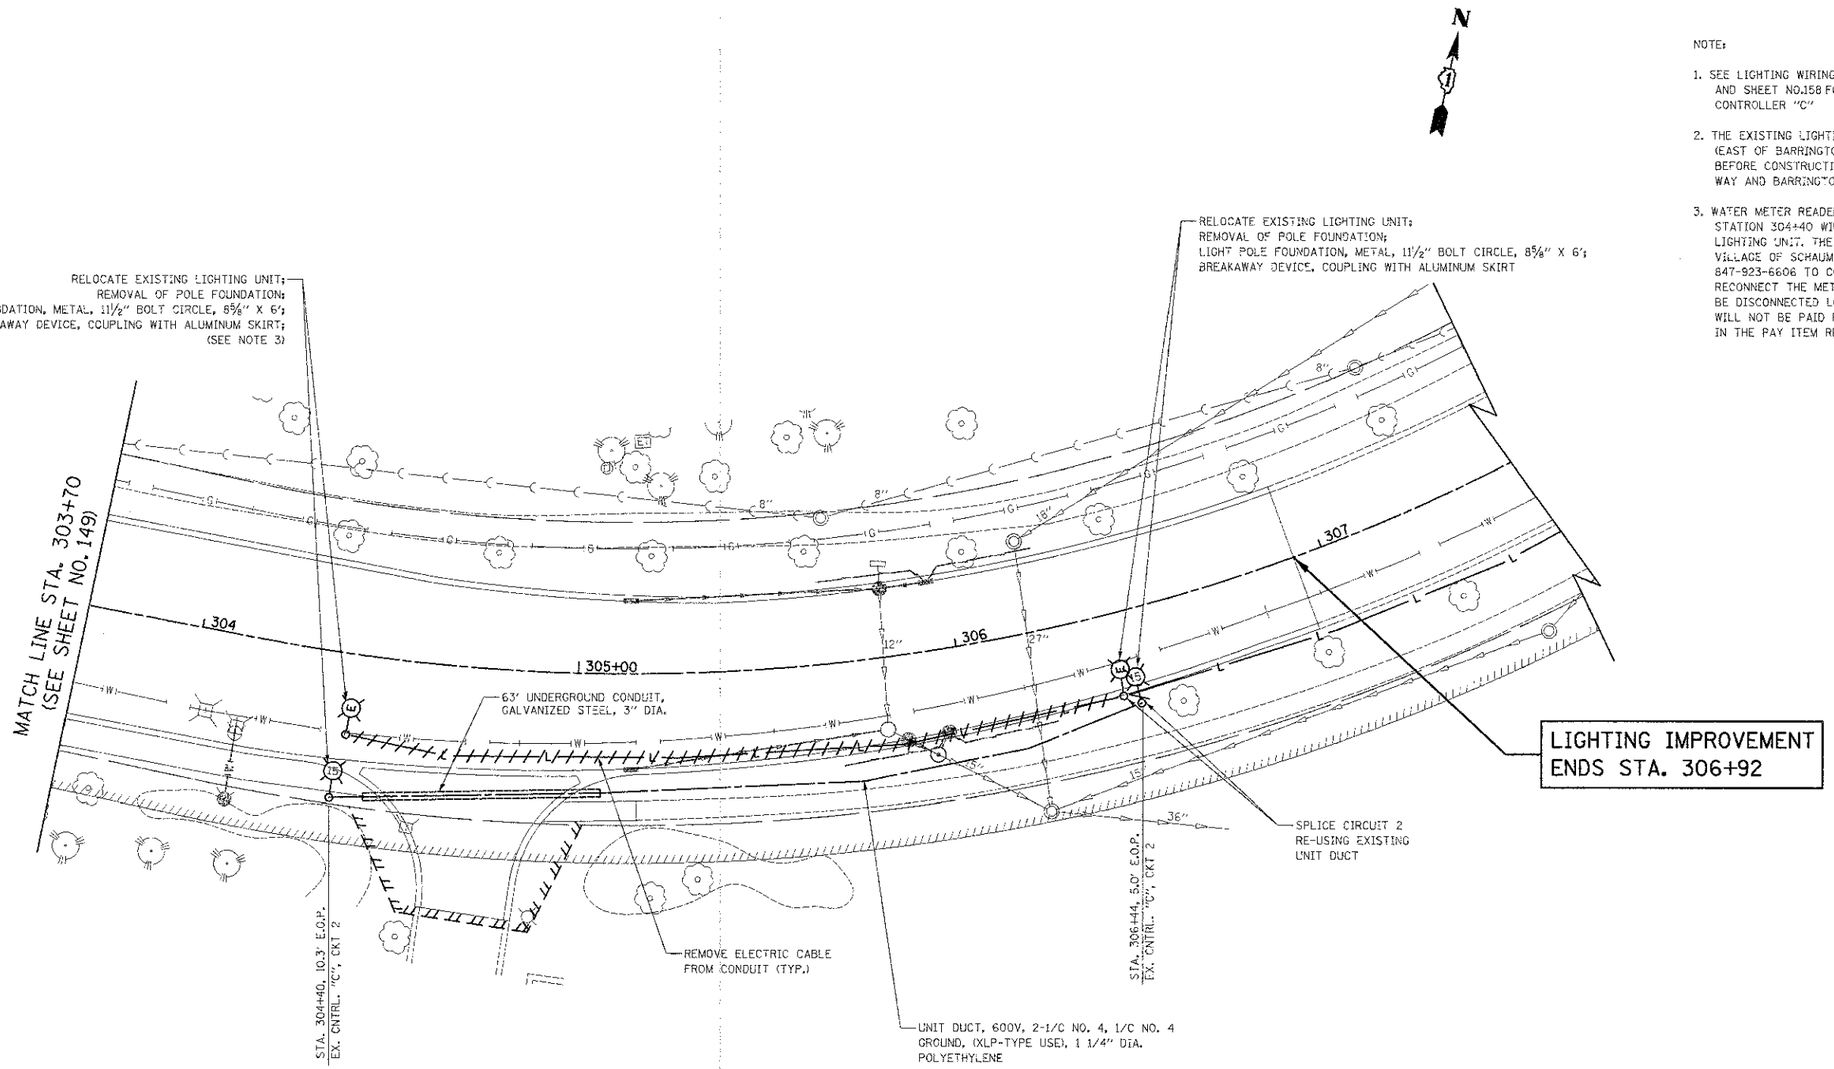

NOTE:

1. SEE LIGHTING WIRING DIAGRAM ON SHEET NO.157 AND SHEET NO.158 FOR LOCATION OF EXISTING CONTROLLER "C"

2. THE EXISTING LIGHTING UNITS ON HOLMES WAY (EAST OF BARRINGTON ROAD) MUST BE RELOCATED BEFORE CONSTRUCTION ON THE EAST LEG OF HOLMES WAY AND BARRINGTON ROAD INTERSECTION.

3. WATER METER READER MOUNTED ON LIGHT POLE AT STATION 304+40 WILL BE RELOCATED WITH THE LIGHTING UNIT. THE CONTRACTOR SHALL CONTACT THE VILLAGE OF SCHAUMBURG WATER DIVISION FOREMAN AT 847-923-6606 TO COORDINATE. THE CONTRACTOR SHALL RECONNECT THE METER READER. THE METER SHALL NOT BE DISCONNECTED LONGER THEN 48 HOURS. THIS WORK WILL NOT BE PAID FOR SEPARATELY BUT WILL BE INCLUDED IN THE PAY ITEM RELOCATE EXISTING LIGHTING UNIT.

HORIZ.: 20 0 20
VERT.: 5 0 5
SCALE IN FEET

HOLMES WAY

FILE NAME = ...\cad\sheet\2329_LIGHT_1).dgn	USER NAME = djk	DESIGNED - SJC	REVISED -
		DRAWN - SJC	REVISED -
	PLOT SCALE = 20.0000 ' / in.	CHECKED - DNM	REVISED -
	PLOT DATE = 8/16/2012	DATE - 8-20-12	REVISED -

STATE OF ILLINOIS
DEPARTMENT OF TRANSPORTATION

HOLMES WAY
LIGHTING PLANS

SCALE: 1" = 20' | SHEET NO. 12 OF 12 SHEETS | STA. 303+70 TO STA. 306+92

F.A.U. RTE.	SECTION	COUNTY	TOTAL SHEETS	SHEET NO.
1322	01-00074-00-CH	COOK	245	156
		CONTRACT NO. 63629		
FED. ROAD DIST. NO. 1	ILLINOIS	FED. AID PROJECT W-CMM-8003(051)		