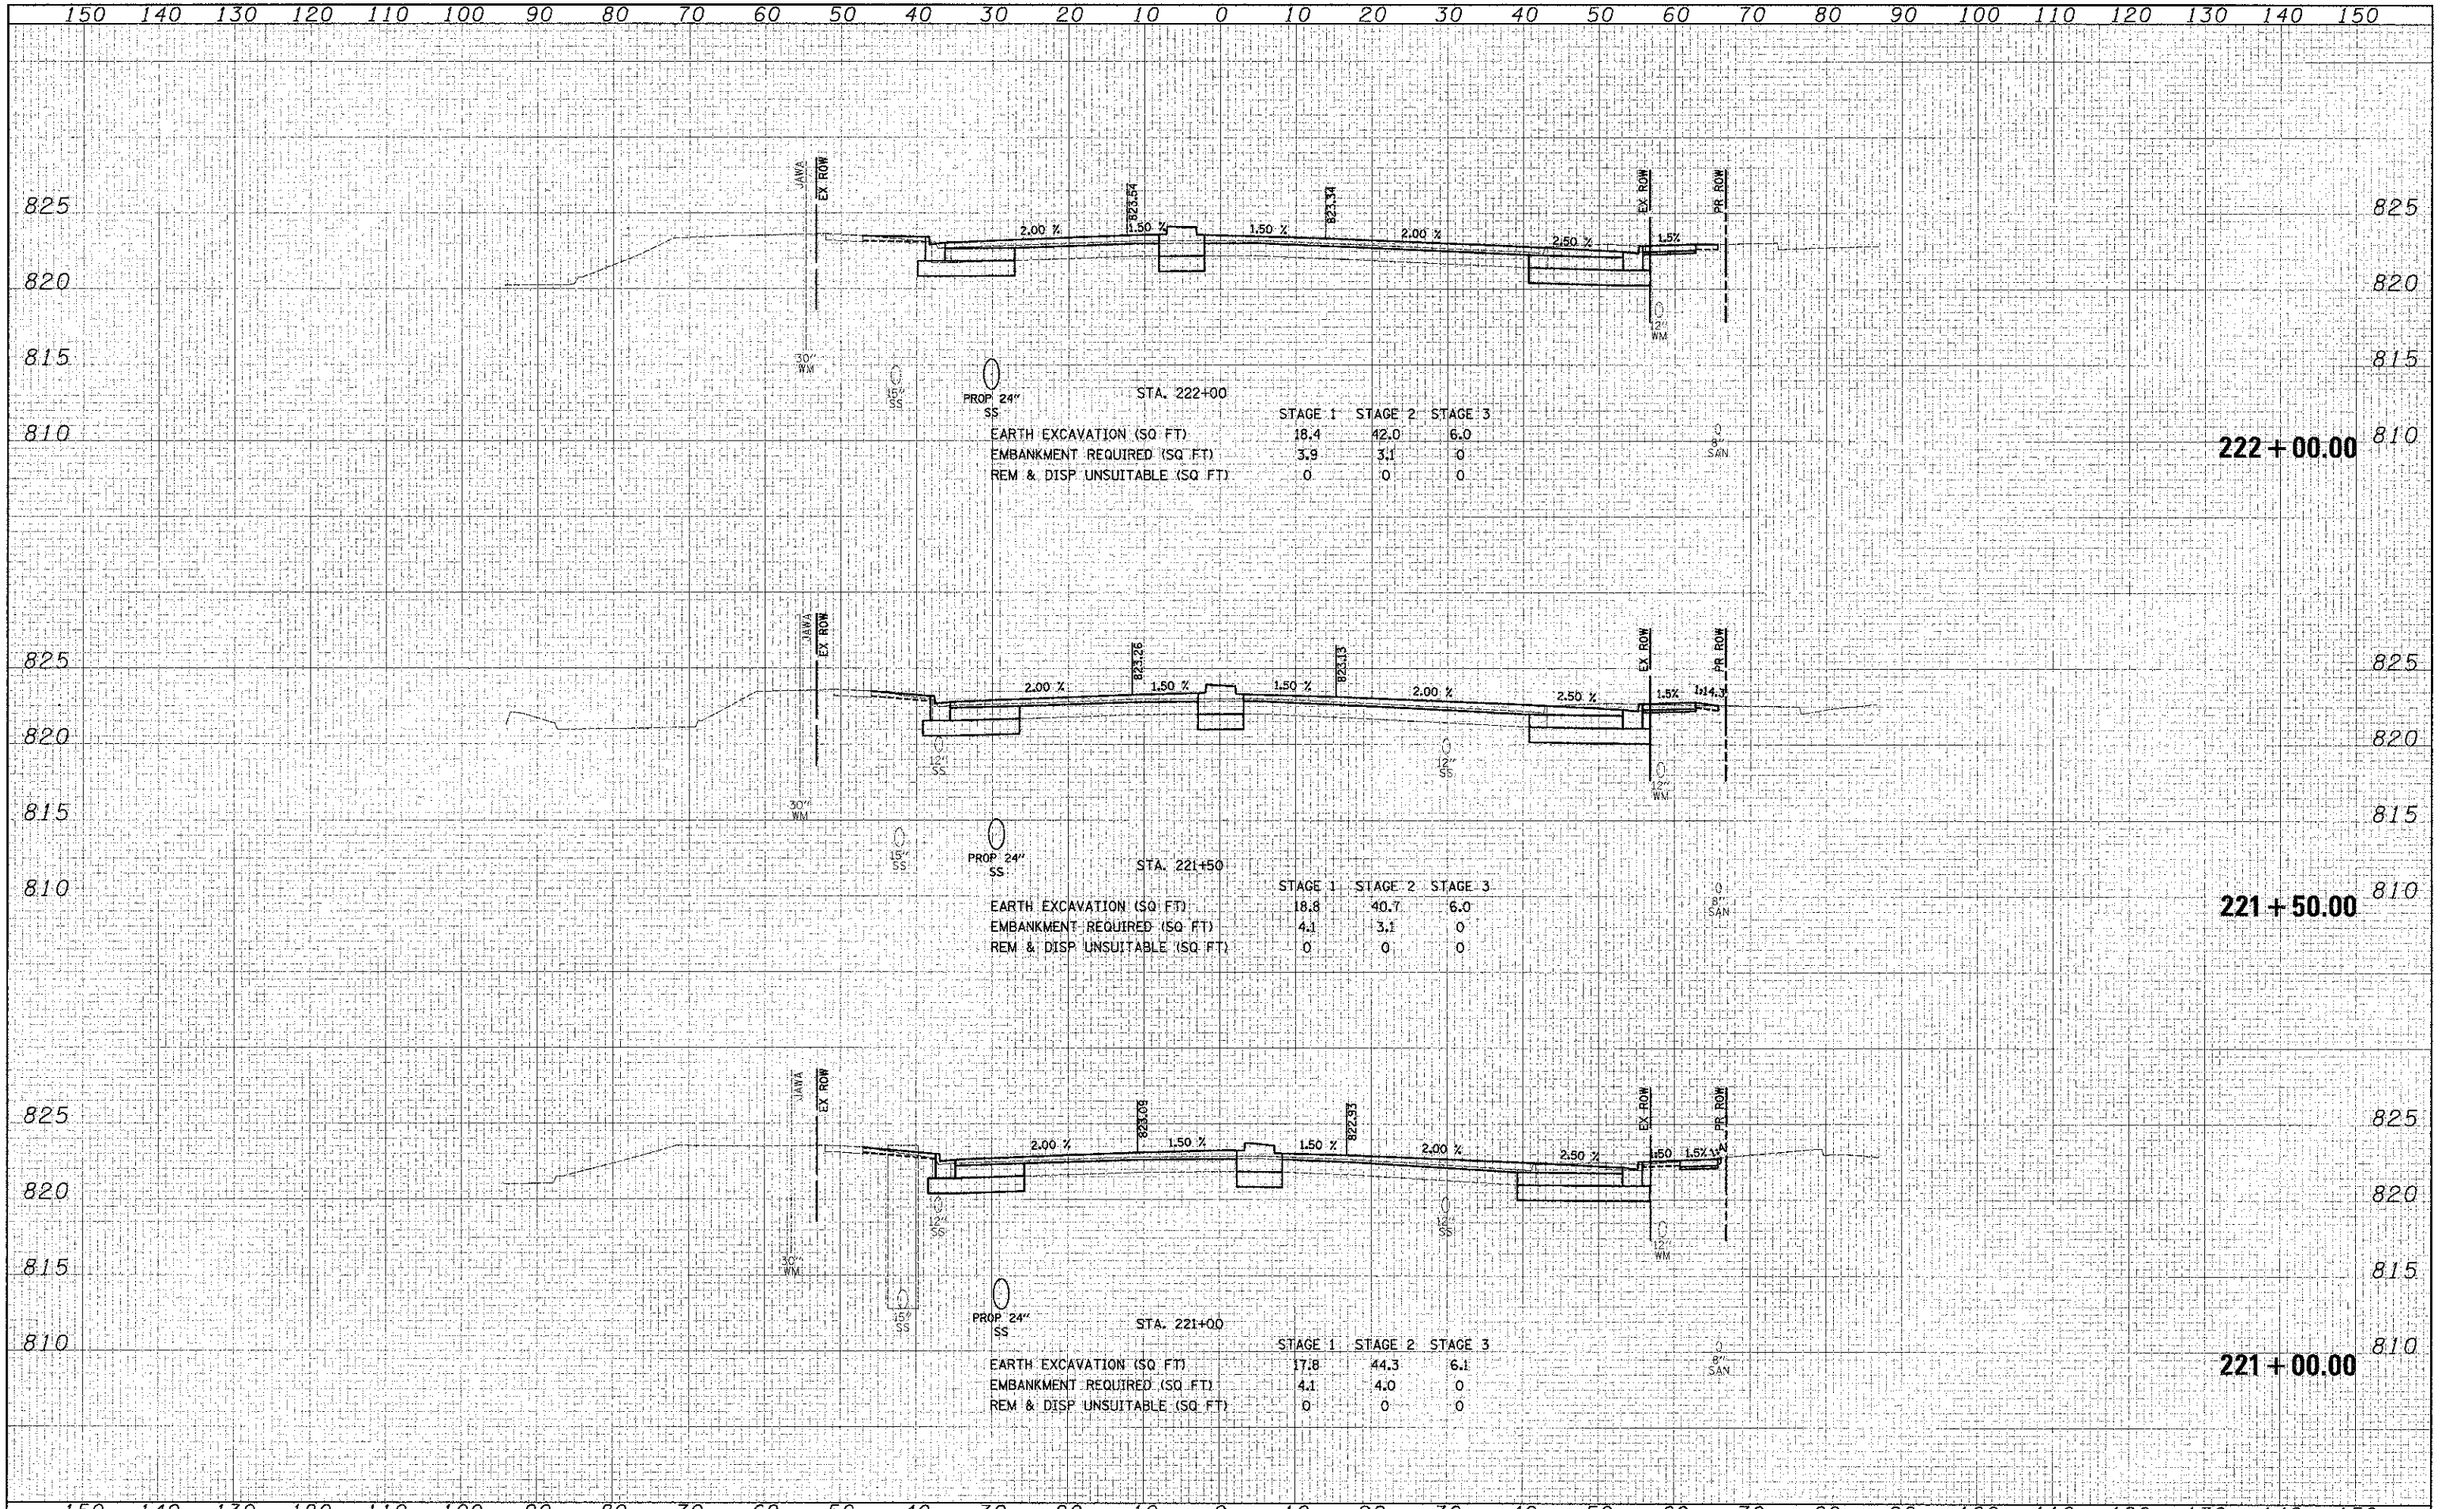

FINAL SURVEY — NOTE BOOK NO. — SURVEYED — PLOTTED — TEMPLATE — AREAS — AREAS CHECKED — BY — DATE

ORIGINAL SURVEY — NOTE BOOK NO. — SURVEYED — PLOTTED — TEMPLATE — AREAS — AREAS CHECKED — BY — DATE

FILE NAME =	USER NAME = djk	DESIGNED - JAT	REVISED -
...\2329\cad\sheet\2329_xsect.dgn		DRAWN - CDC	REVISED -
	PLOT SCALE = 10.0000 ft / in.	CHECKED - DJK	REVISED -
	PLOT DATE = 8/16/2012	DATE - 8-20-12	REVISED -

STATE OF ILLINOIS
DEPARTMENT OF TRANSPORTATION

BARRINGTON ROAD
CROSS SECTIONS

SCALE: H: 1"=10' V: 1"=5' | SHEET NO. 16 OF 25 SHEETS | STA. 221+00.00 TO STA. 222+00.00

F.A.U. RTE.	SECTION	COUNTY	TOTAL SHEETS	SHEET NO.
1322	01-00074-00-CH	COOK	245	210

CONTRACT NO. 63629

FED. ROAD DIST. NO. 1 | ILLINOIS | FED. AID PROJECT M-DMM-8003(051)