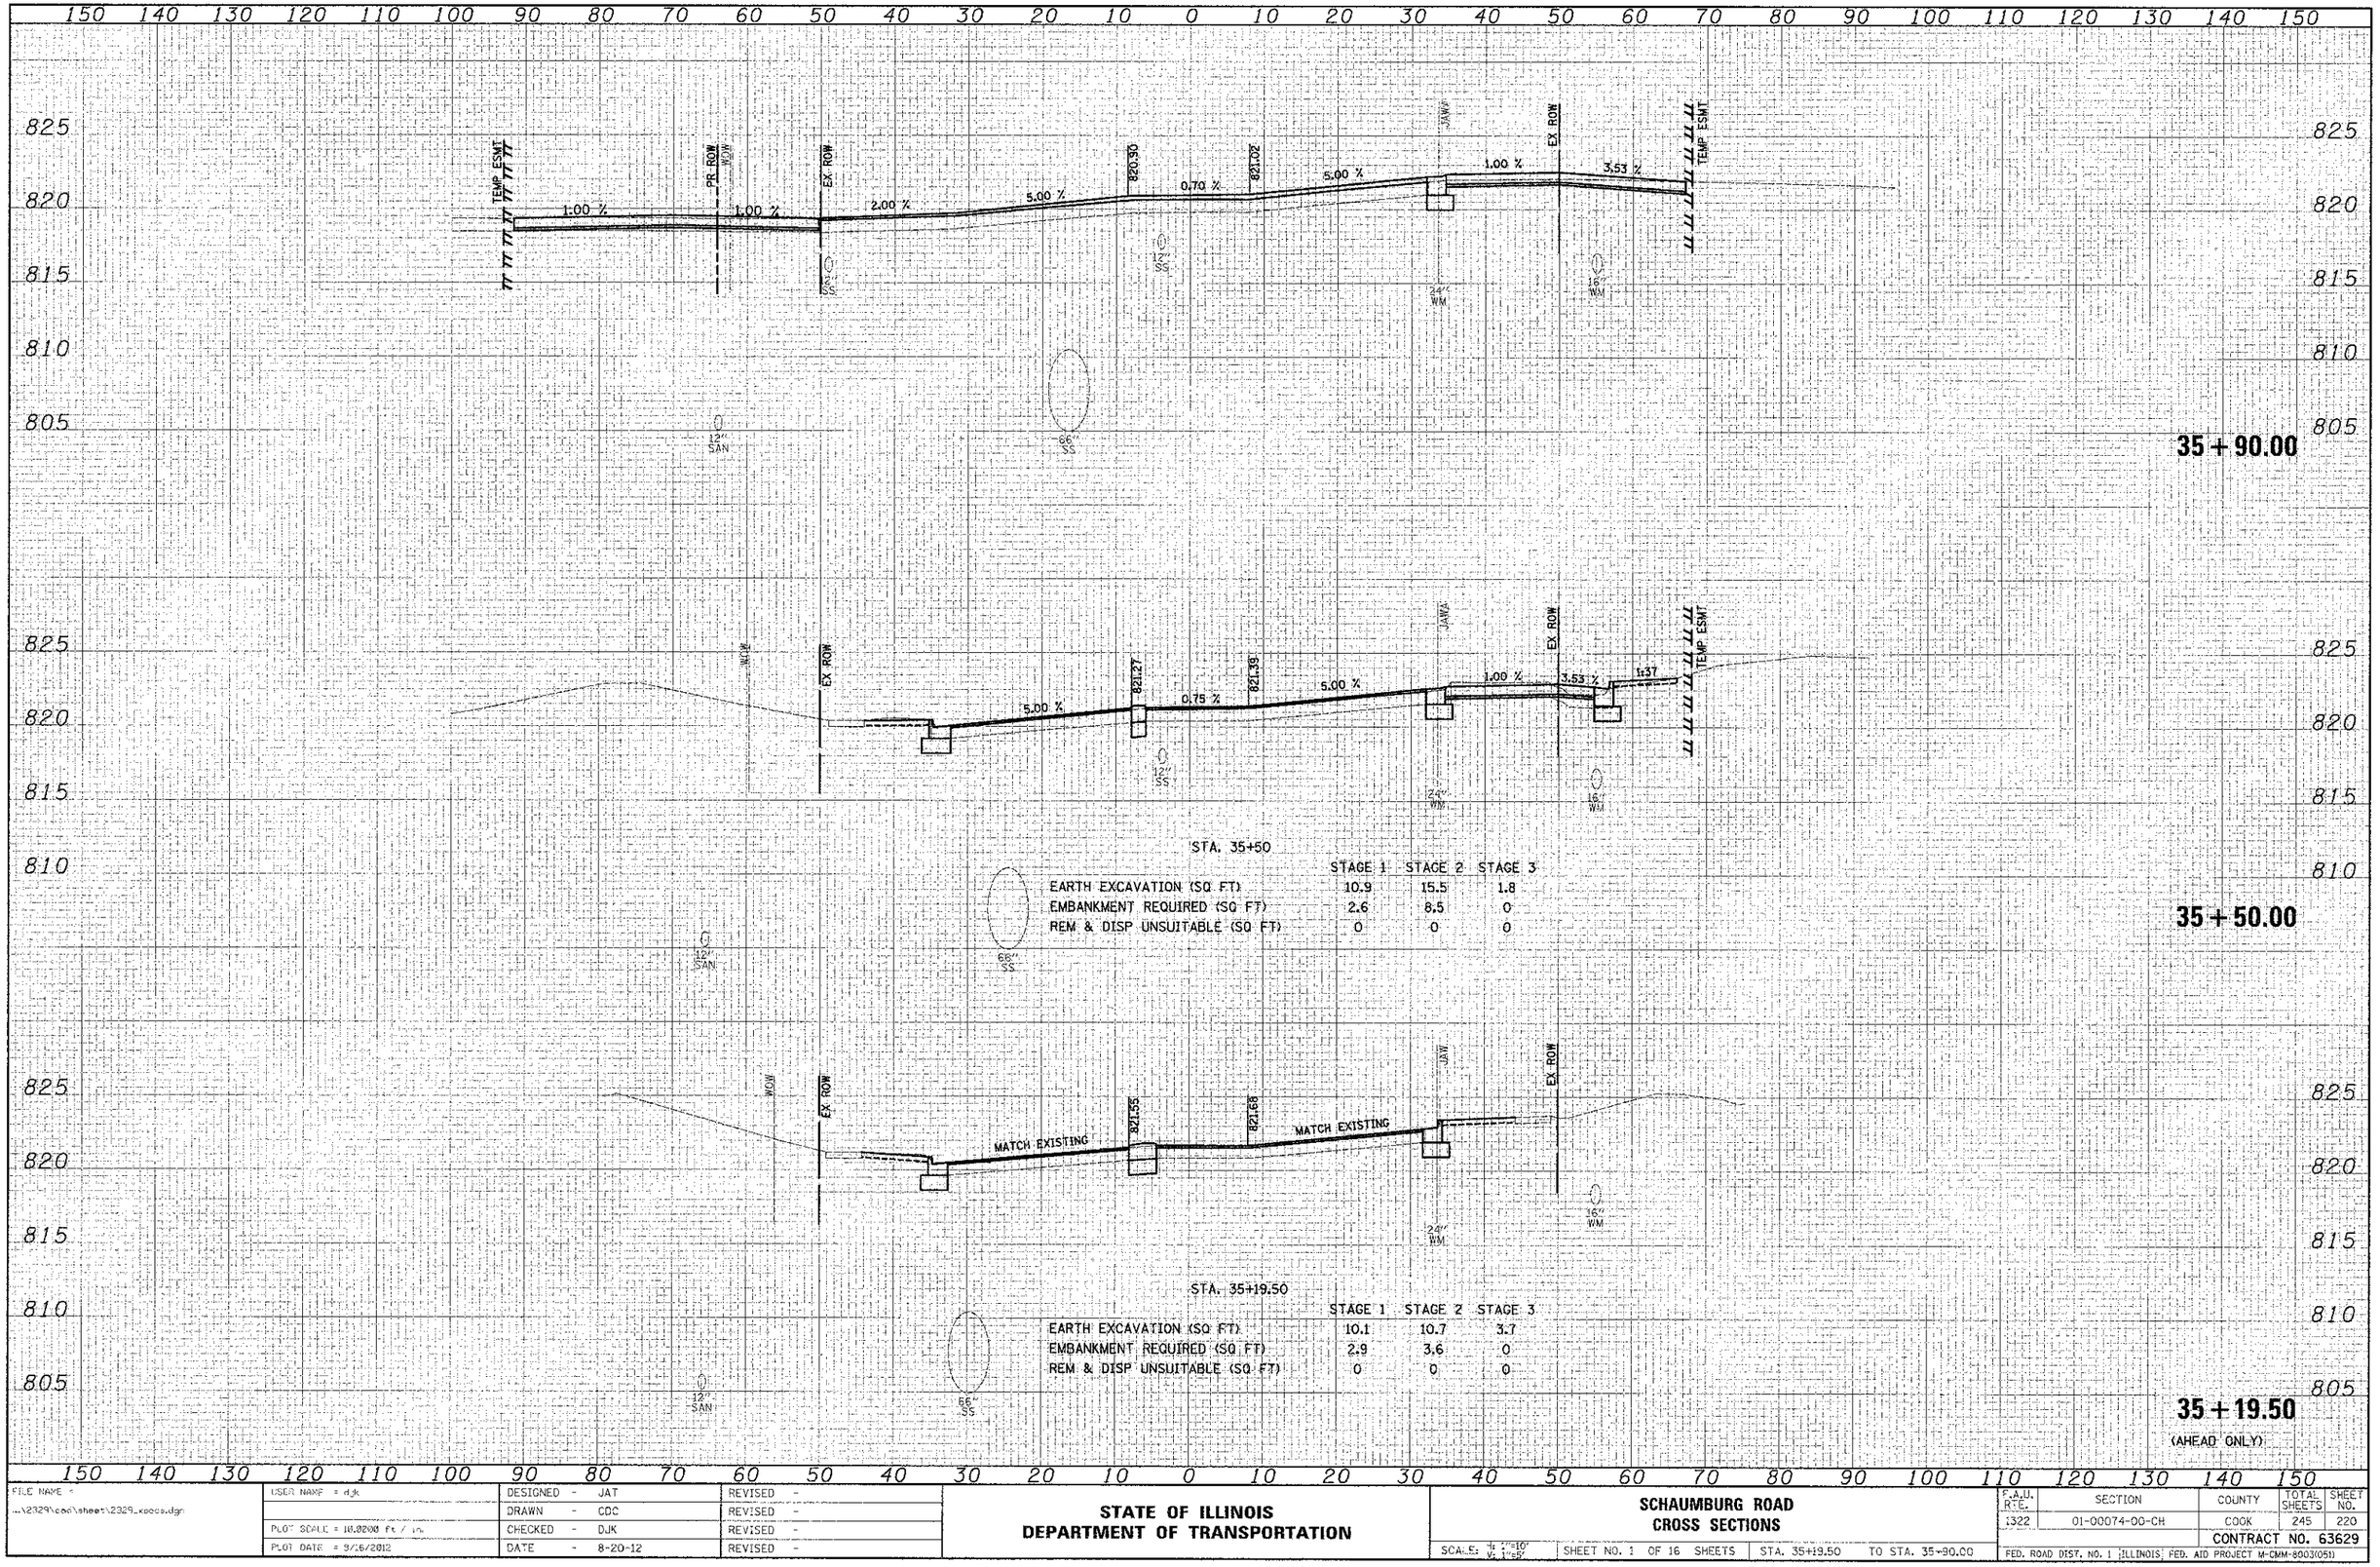

FILE NAME = ...\2329\cad\sheet\2329_xsecs.dgn	USER NAME = djk	DESIGNED - JAT	REVISED -
		DRAWN - CDC	REVISED -
	PLOT SCALE = 10.0200 ft / in.	CHECKED - DJK	REVISED -
	PLOT DATE = 9/6/2012	DATE - 8-20-12	REVISED -

STATE OF ILLINOIS
DEPARTMENT OF TRANSPORTATION

SCHAUMBURG ROAD
CROSS SECTIONS

SCALE: H: 1"=10' V: 1"=5' | SHEET NO. 1 OF 16 SHEETS | STA. 35+19.50 TO STA. 35+90.00

F.A.U. RTE.	SECTION	COUNTY	TOTAL SHEETS	SHEET NO.
1322	01-00074-00-CH	COOK	245	220
		CONTRACT NO. 63629		

FED. ROAD DIST. NO. 1 | ILLINOIS | FED. AID PROJECT M-CMM-8003(051)

ORIGINAL SURVEY
SURVEYED
PLOTTED
NOTE BOOK
NO.
AREAS CHECKED
DATE
BY