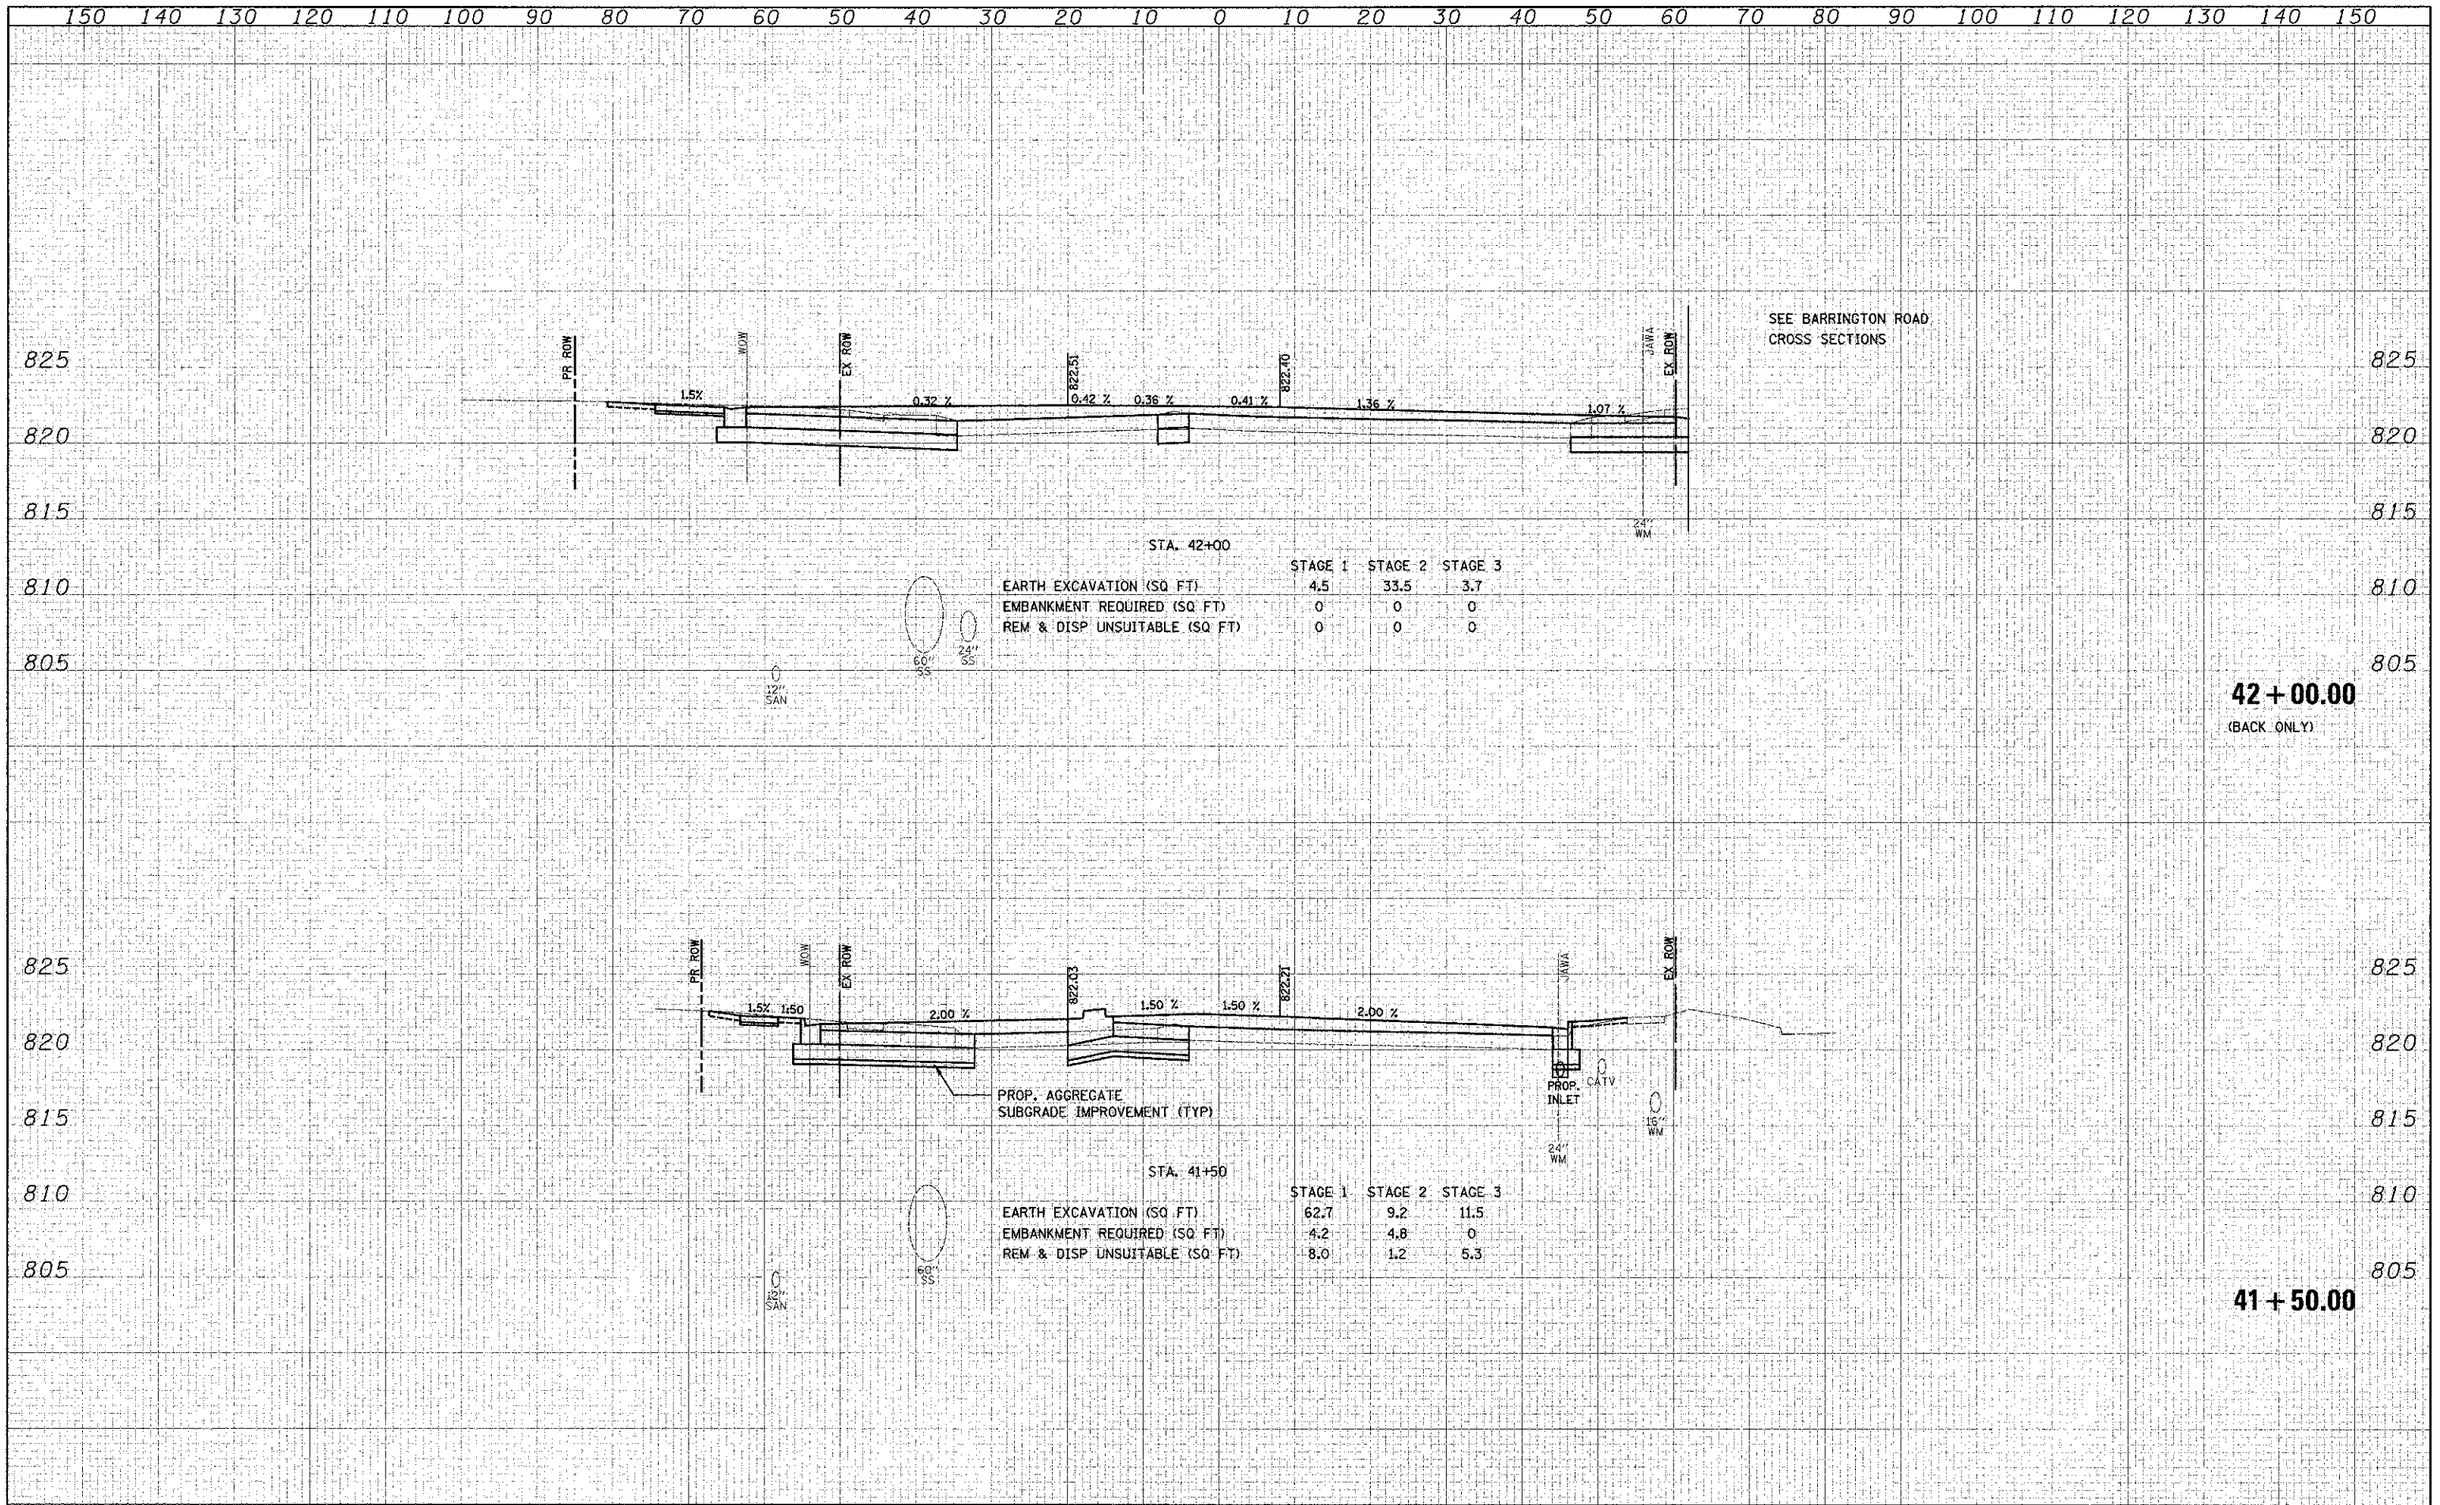

STA. 42+00

	STAGE 1	STAGE 2	STAGE 3
EARTH EXCAVATION (SQ FT)	4.5	33.5	3.7
EMBANKMENT REQUIRED (SQ FT)	0	0	0
REM & DISP UNSUITABLE (SQ FT)	0	0	0

STA. 41+50

	STAGE 1	STAGE 2	STAGE 3
EARTH EXCAVATION (SQ FT)	62.7	9.2	11.5
EMBANKMENT REQUIRED (SQ FT)	4.2	4.8	0
REM & DISP UNSUITABLE (SQ FT)	8.0	1.2	5.3

FINAL SURVEY: SURVEYED, PLOTTED, TEMPLATE, AREAS, AREAS CHECKED, NOTE BOOK, NO., BY, DATE

ORIGINAL SURVEY: SURVEYED, PLOTTED, TEMPLATE, AREAS, AREAS CHECKED, NOTE BOOK, NO., BY, DATE

FILE NAME = ...\2329\cad\sheet\2329_xsecs.dgn	USER NAME = k/k	DESIGNED - JAT	REVISED -
		DRAWN - CDC	REVISED -
	PLOT SCALE = 10.0000 ft / in.	CHECKED - DJK	REVISED -
	PLOT DATE = 8/20/2012	DATE - 8-20-12	REVISED -

STATE OF ILLINOIS
DEPARTMENT OF TRANSPORTATION

SCHAUMBURG ROAD
CROSS SECTIONS

SCALE: H: 1"=10' V: 1"=5' | SHEET NO. 8 OF 16 SHEETS | STA. 41+50.00 TO STA. 42+00.00

F.A.U. RTE.	SECTION	COUNTY	TOTAL SHEETS	SHEET NO.
1322	01-00074-00-CH	COOK	245	227

CONTRACT NO. 63629

FED. ROAD DIST. NO. 1 | ILLINOIS | FED. AID PROJECT M-CMM-8003(051)