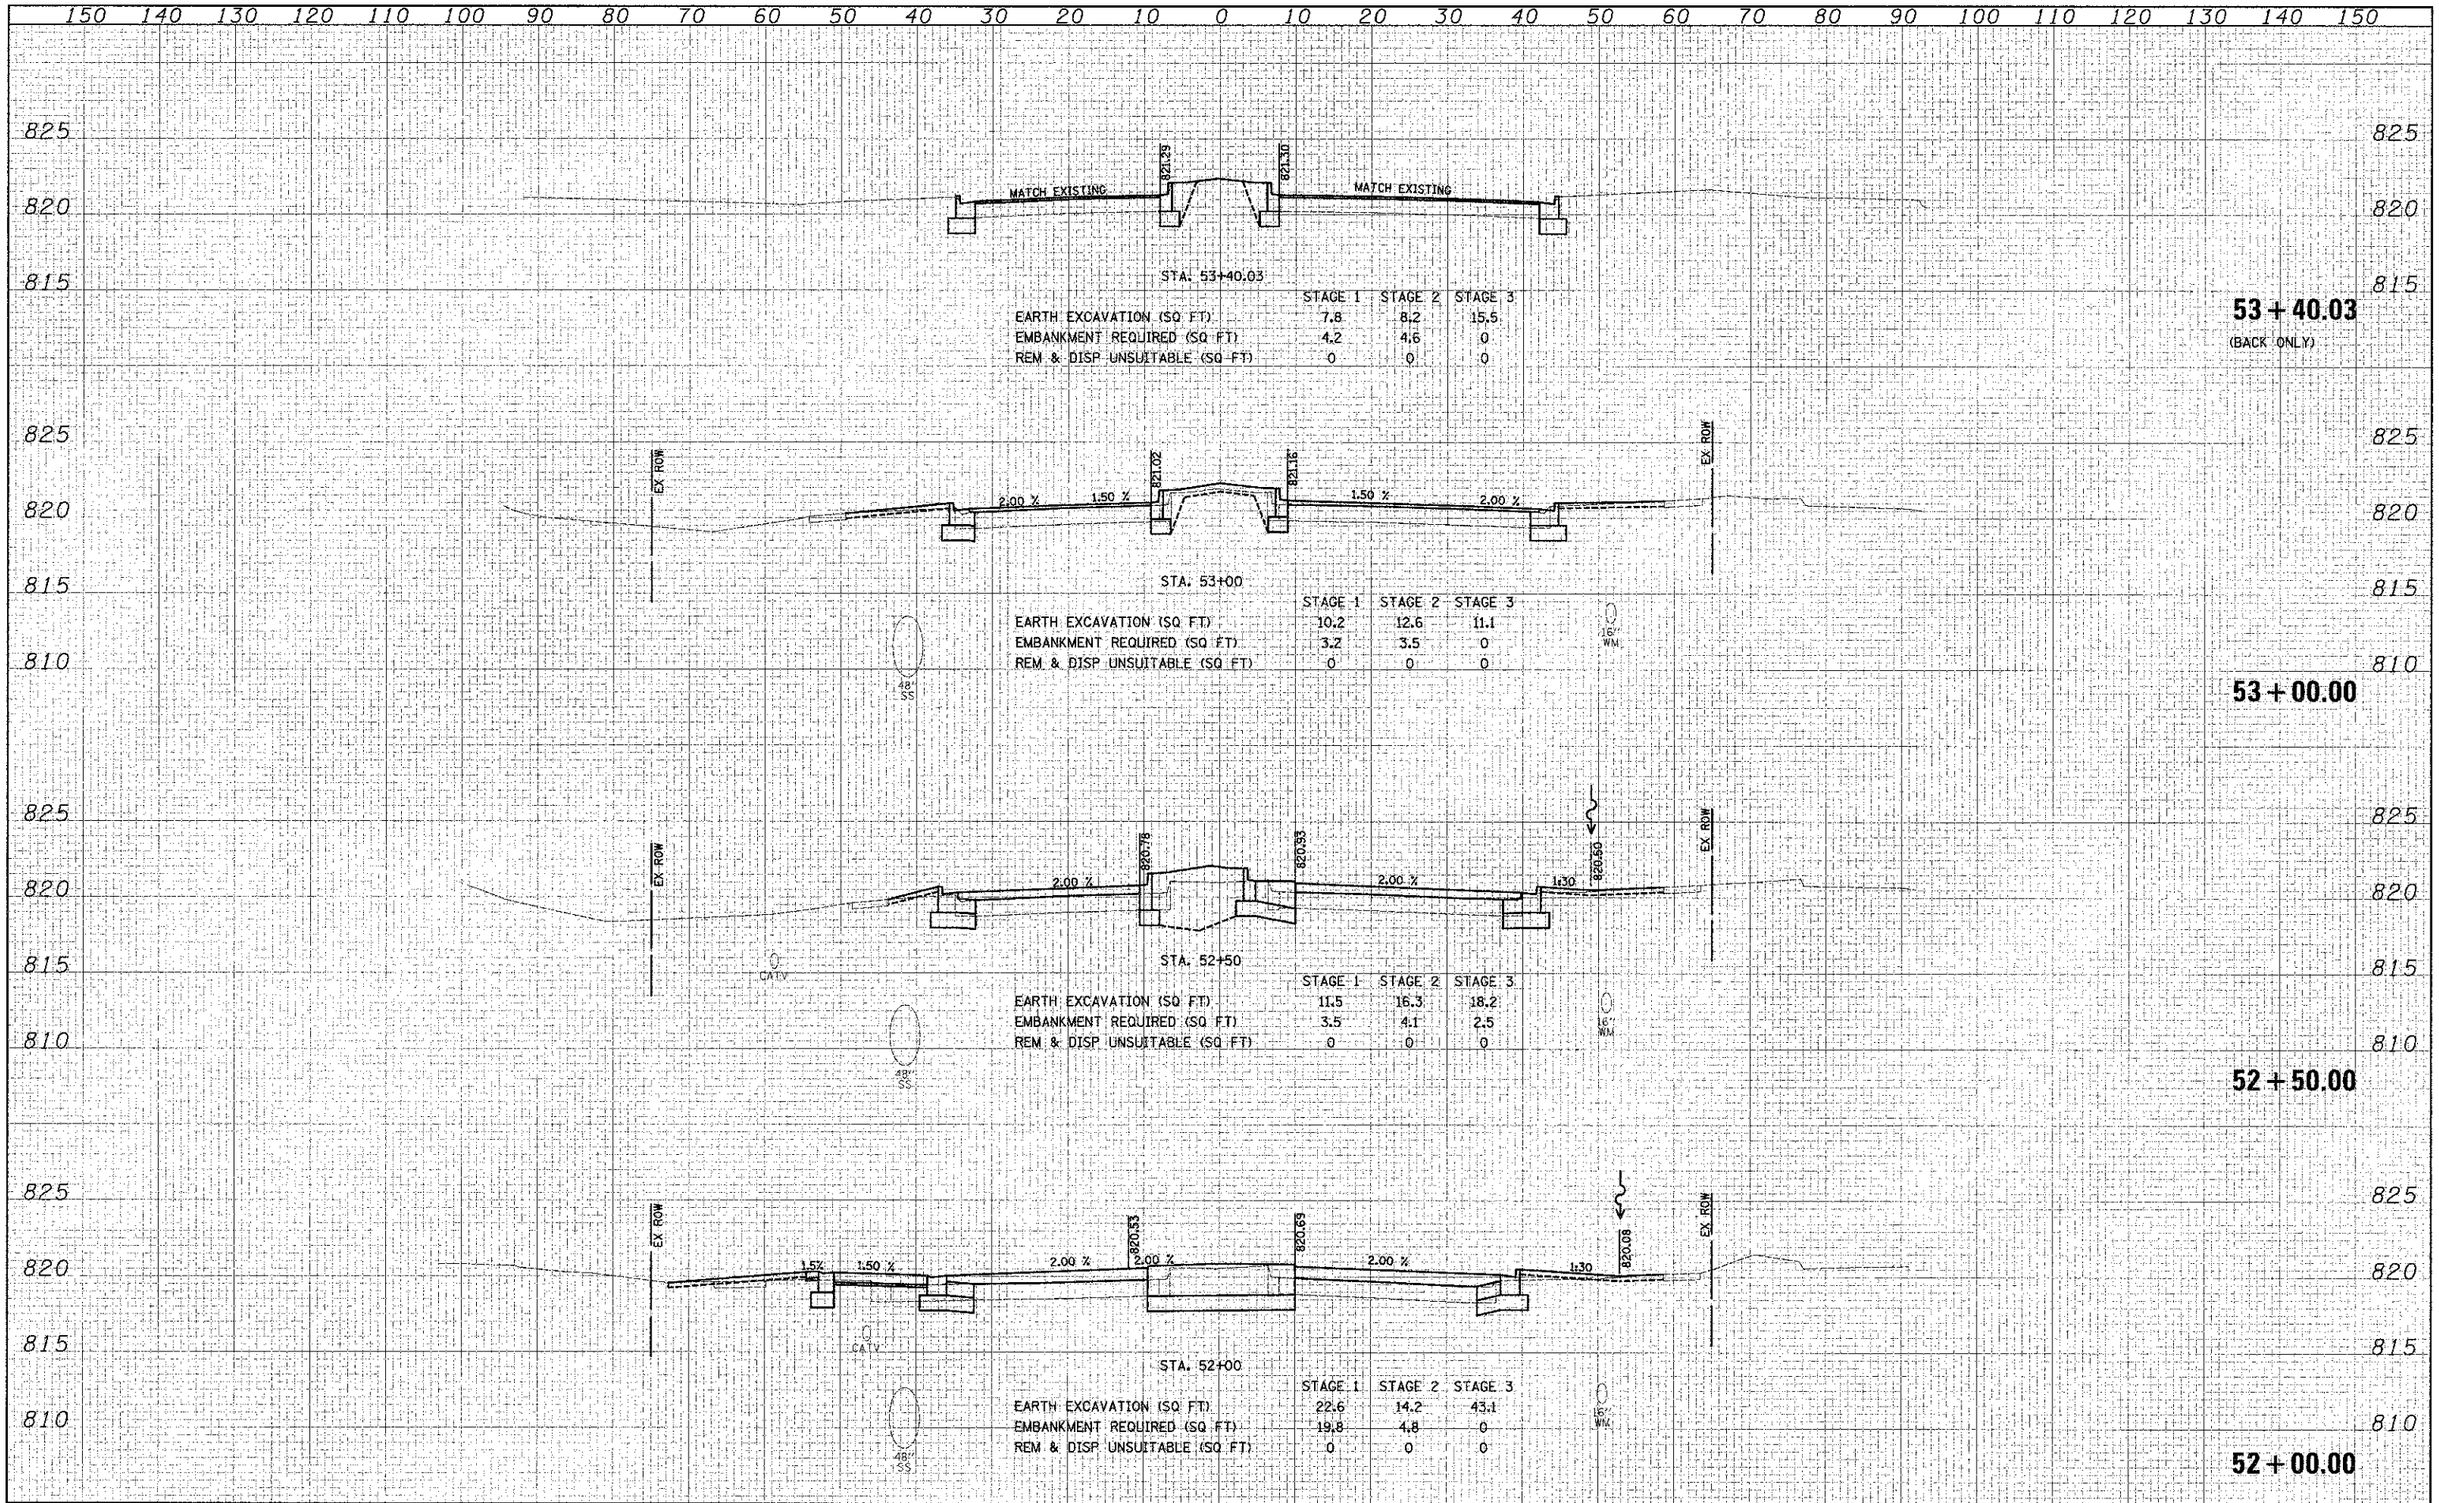

	STAGE 1	STAGE 2	STAGE 3
EARTH EXCAVATION (SQ FT)	7.8	8.2	15.5
EMBANKMENT REQUIRED (SQ FT)	4.2	4.6	0
REM & DISP UNSUITABLE (SQ FT)	0	0	0

	STAGE 1	STAGE 2	STAGE 3
EARTH EXCAVATION (SQ FT)	10.2	12.6	11.1
EMBANKMENT REQUIRED (SQ FT)	3.2	3.5	0
REM & DISP UNSUITABLE (SQ FT)	0	0	0

	STAGE 1	STAGE 2	STAGE 3
EARTH EXCAVATION (SQ FT)	11.5	16.3	18.2
EMBANKMENT REQUIRED (SQ FT)	3.5	4.1	2.5
REM & DISP UNSUITABLE (SQ FT)	0	0	0

	STAGE 1	STAGE 2	STAGE 3
EARTH EXCAVATION (SQ FT)	22.6	14.2	43.1
EMBANKMENT REQUIRED (SQ FT)	19.8	4.8	0
REM & DISP UNSUITABLE (SQ FT)	0	0	0

FILE NAME =	USER NAME = djk	DESIGNED - JAT	REVISED -
...\2329\cad\sheet\2329_xsecs.dgn		DRAWN - CDC	REVISED -
	PLOT SCALE = 10.0000 ft / in.	CHECKED - DJK	REVISED -
	PLOT DATE = 8/17/2012	DATE - 8-20-12	REVISED

STATE OF ILLINOIS
DEPARTMENT OF TRANSPORTATION

SCHAUMBURG ROAD
CROSS SECTIONS

SCALE: H: 1"=10' V: 1"=5' | SHEET NO. 16 OF 16 SHEETS | STA. 52+00.00 TO STA. 53+40.03

F.A.U. RTE.	SECTION	COUNTY	TOTAL SHEETS	SHEET NO.
1322	01-00074-00-CH	COOK	245	235

CONTRACT NO. 63629

FED. ROAD DIST. NO. | ILLINOIS | FED. AID PROJECT M-CVM-8003(059)