	BY	DATE
FINAL SURVEY	SURVEYED	
	PLOTTED	
NOTE BOOK	TYPICALS	
	AREAS	
NO.	AREAS CHECKED	

	BY	DATE
ORIGINAL SURVEY	SURVEYED	
	PLOTTED	
NOTE BOOK	TYPICALS	
	AREAS	
NO.	AREAS CHECKED	

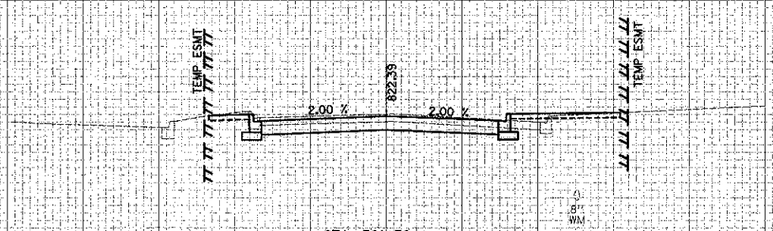

STA. 501+50

	STAGE 1	STAGE 2	STAGE 3
EARTH EXCAVATION (SQ FT)	0	28.1	0
EMBANKMENT REQUIRED (SQ FT)	0	6.9	0
REM & DISP UNSUITABLE (SQ FT)	0	0	0

501 + 50.00

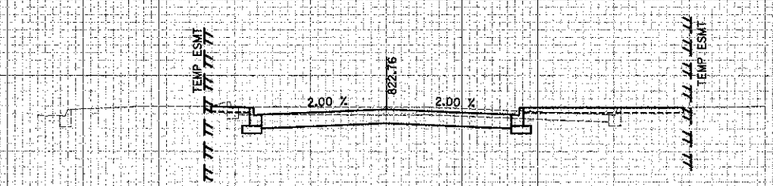

STA. 501+00

	STAGE 1	STAGE 2	STAGE 3
EARTH EXCAVATION (SQ FT)	0	34.1	0
EMBANKMENT REQUIRED (SQ FT)	0	10.5	0
REM & DISP UNSUITABLE (SQ FT)	0	0	0

501 + 00.00

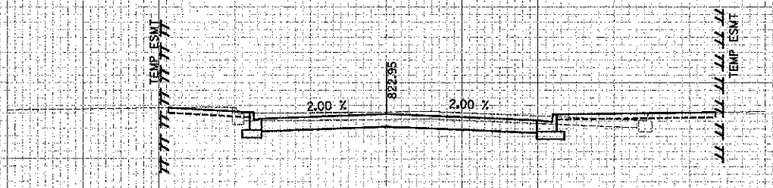

STA. 500+75

	STAGE 1	STAGE 2	STAGE 3
EARTH EXCAVATION (SQ FT)	0	36.2	0
EMBANKMENT REQUIRED (SQ FT)	0	10.0	0
REM & DISP UNSUITABLE (SQ FT)	0	0	0

500 + 75.00
(AHEAD ONLY)

FILE NAME = ...\2329\sed\sheet\2329_xsecs.dgn	USER NAME = d.jk	DESIGNED - JAT	REVISED -
		DRAWN - CDC	REVISED -
	PLOT SCALE = 10.0000 ft / in.	CHECKED - DJK	REVISED -
	PLOT DATE = 5/16/2012	DATE - 8-20-12	REVISED -

STATE OF ILLINOIS
DEPARTMENT OF TRANSPORTATION

KOHL'S /LOWE'S ENTRANCE
CROSS SECTIONS

SCALE: H: 1"=10' V: 1"=5' | SHEET NO. 1 OF 2 SHEETS | STA. 500+75.00 TO STA. 501+50.00

F.A.U. RTE.	SECTION	COUNTY	TOTAL SHEETS	SHEET NO.
1322	01-00074-00-CH	COOK	245	244
		CONTRACT NO. 63629		

FED. ROAD DIST. NO. 1 | ILLINOIS | FED. AID PROJECT M-CMM-8003(051)