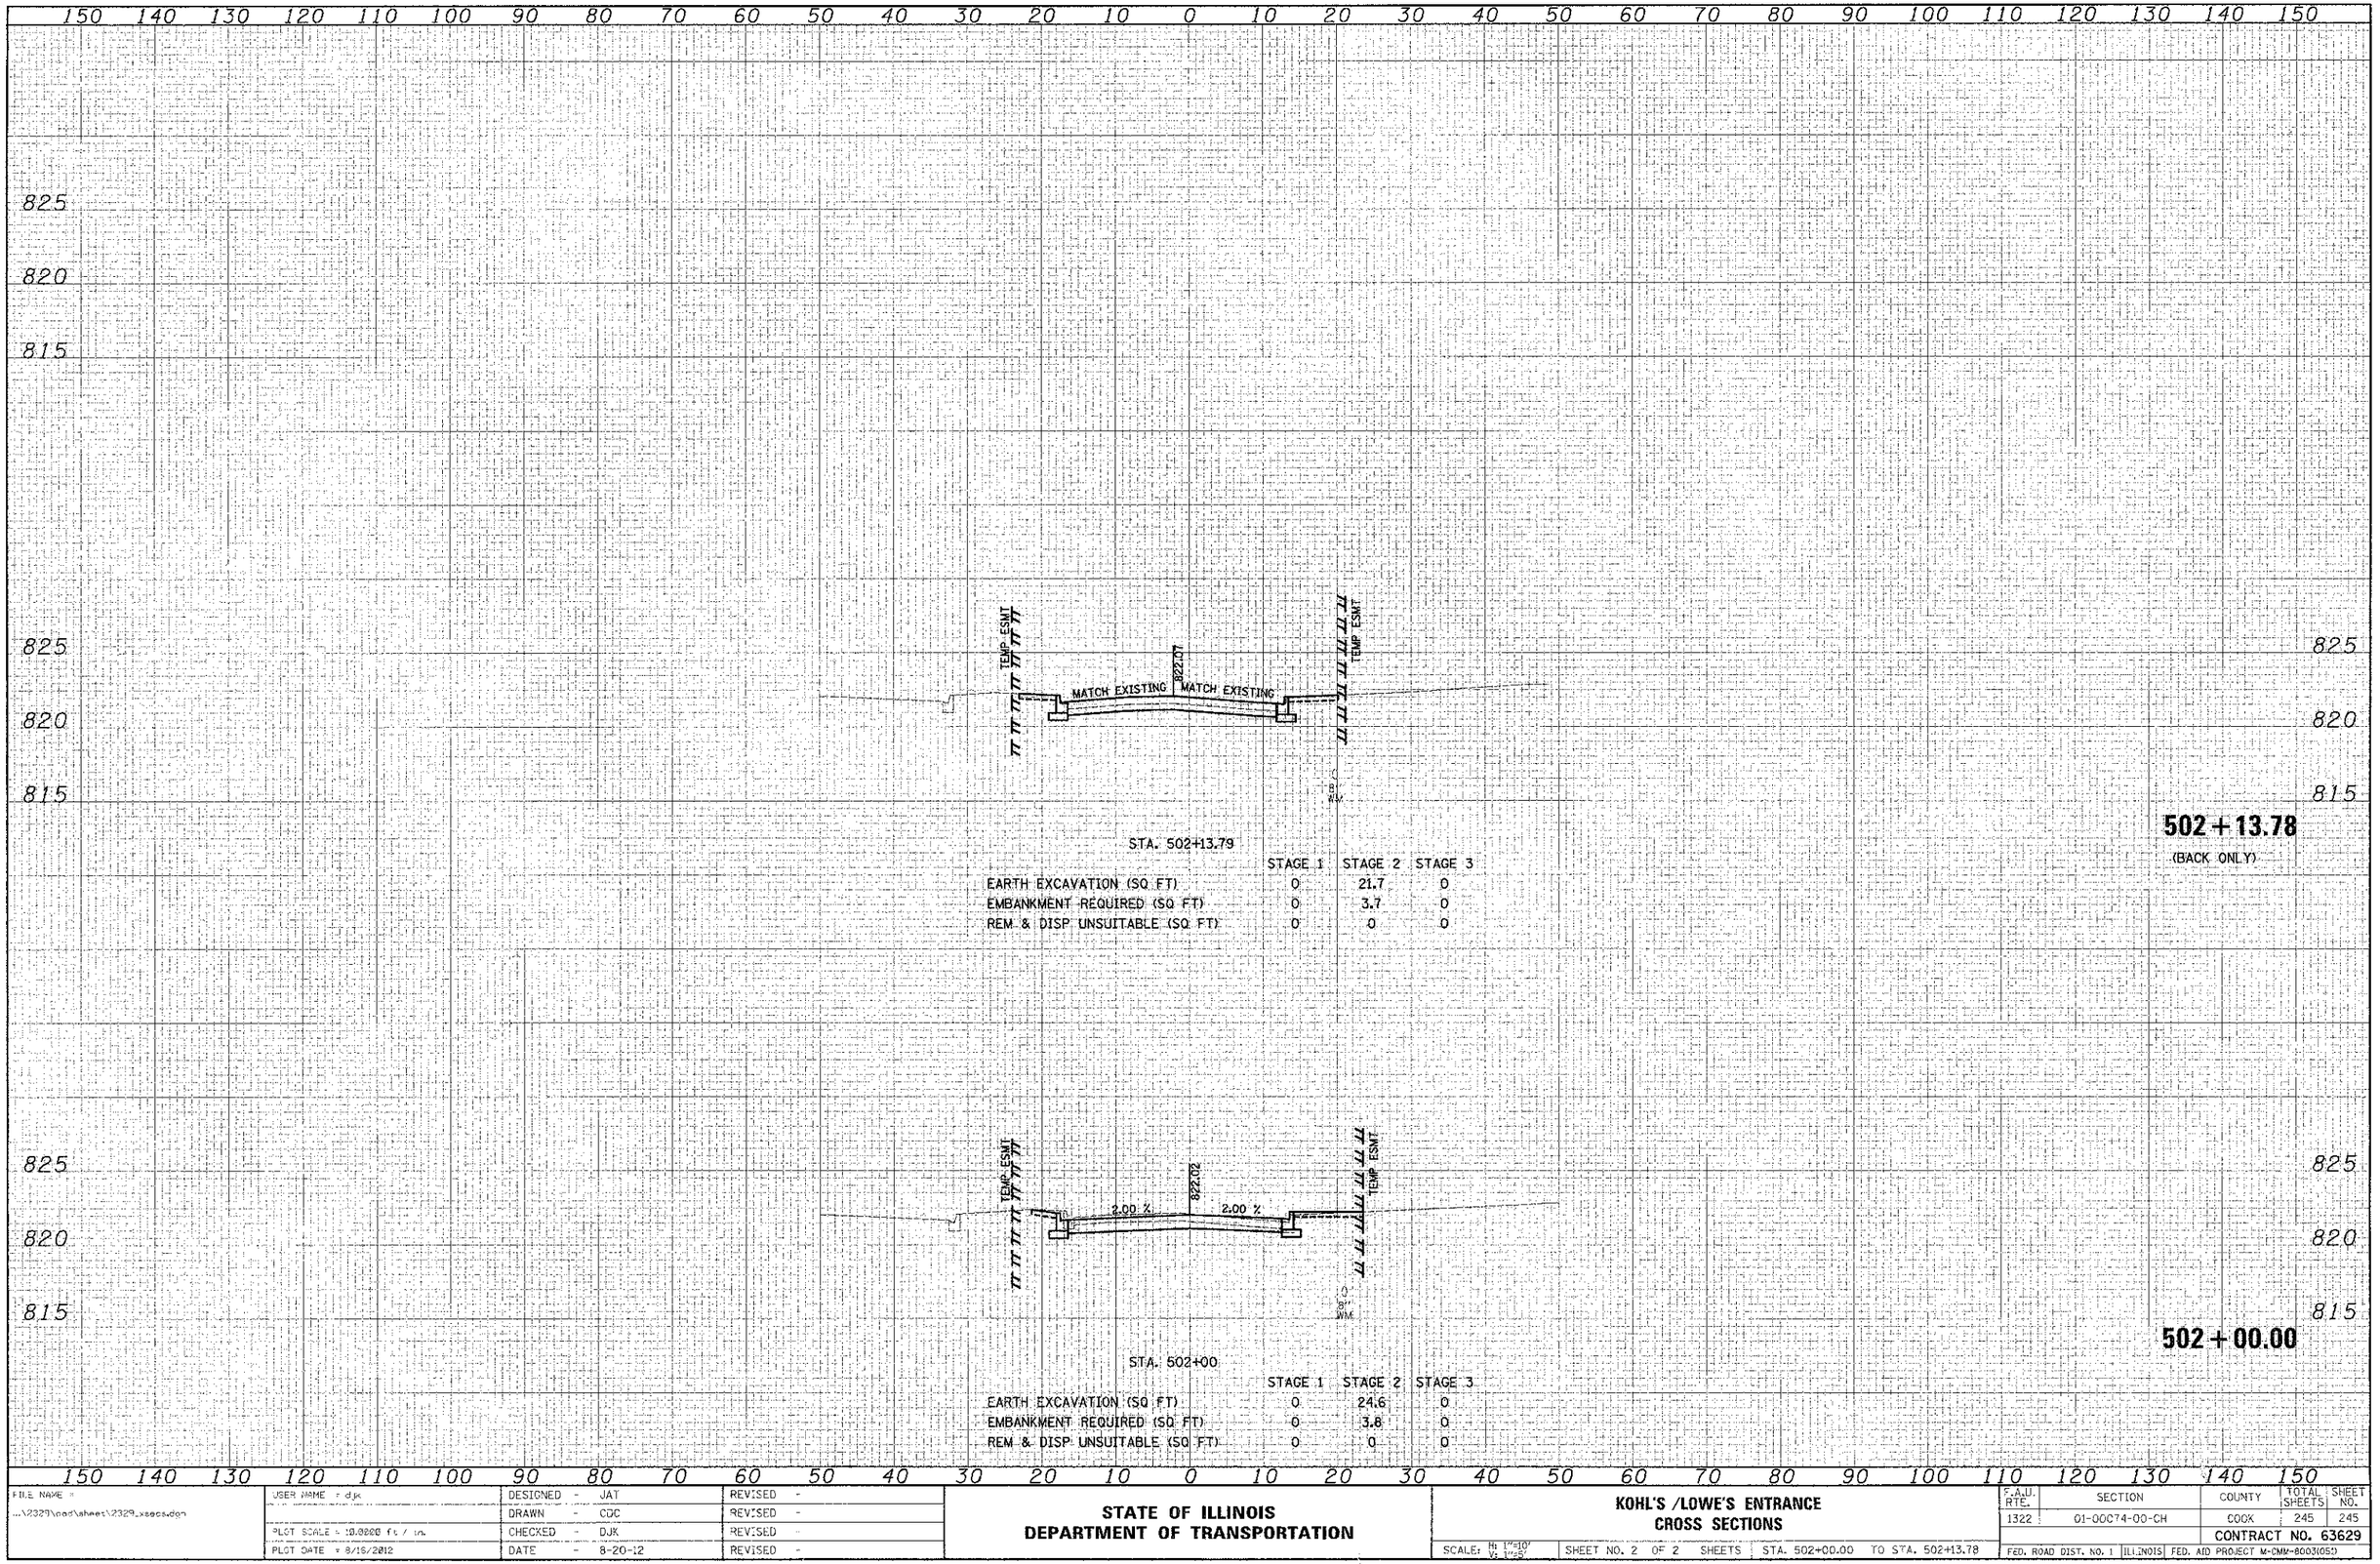

FILE NAME = ...\2329\road\sheet\2329_xsecs.dgn	USER NAME = djk	DESIGNED - JAT	REVISED -
		DRAWN - CDC	REVISED -
	PLOT SCALE = 10.0000 ft / in.	CHECKED - DJK	REVISED -
	PLOT DATE = 8/16/2012	DATE - 8-20-12	REVISED -

STATE OF ILLINOIS
DEPARTMENT OF TRANSPORTATION

KOHL'S /LOWE'S ENTRANCE
CROSS SECTIONS

SCALE: H: 1"=10' V: 1"=5' | SHEET NO. 2 OF 2 SHEETS | STA. 502+00.00 TO STA. 502+13.78

F.A.U. RTE.	SECTION	COUNTY	TOTAL SHEETS	SHEET NO.
1322	01-00074-00-CH	COOK	245	245
		CONTRACT NO. 63629		
FED. ROAD DIST. NO. 1	ILLINOIS	FED. AID PROJECT M-CMM-8003(053)		