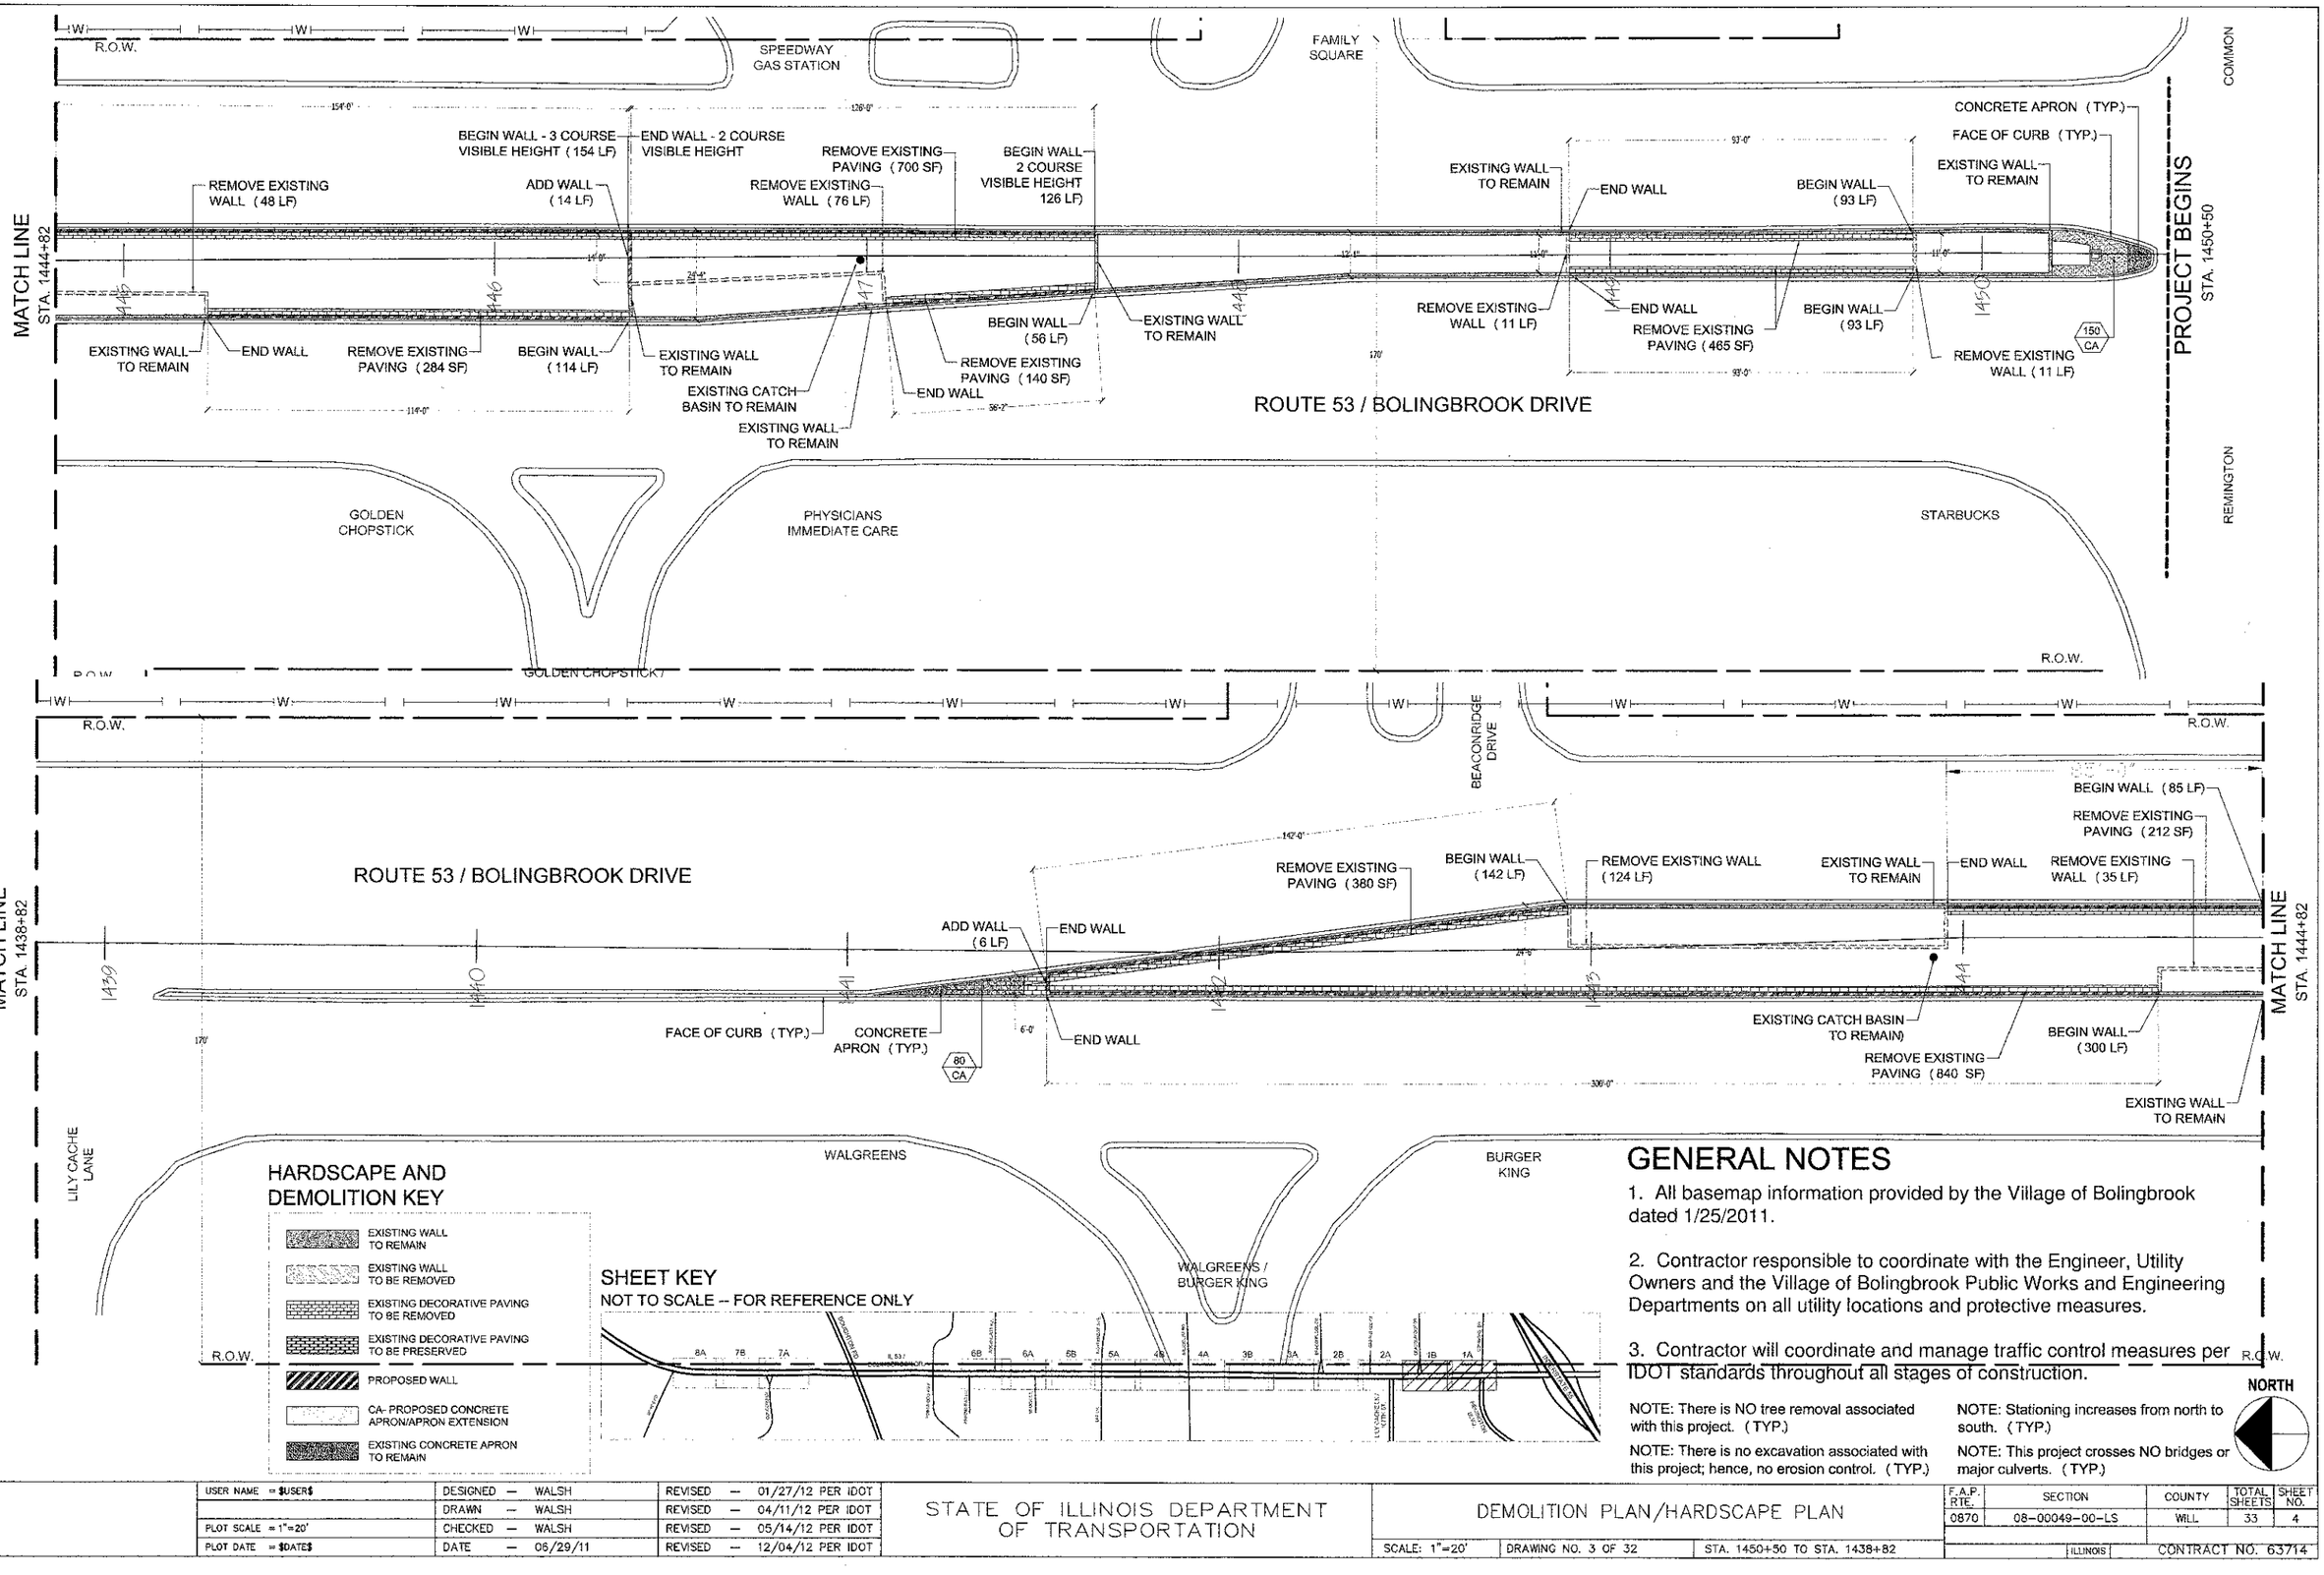

HARDSCAPE AND DEMOLITION KEY

- EXISTING WALL TO REMAIN
- EXISTING WALL TO BE REMOVED
- EXISTING DECORATIVE PAVING TO BE REMOVED
- EXISTING DECORATIVE PAVING TO BE PRESERVED
- PROPOSED WALL
- CA- PROPOSED CONCRETE APRON/APRON EXTENSION
- EXISTING CONCRETE APRON TO REMAIN

SHEET KEY

NOT TO SCALE -- FOR REFERENCE ONLY

GENERAL NOTES

1. All basemap information provided by the Village of Bolingbrook dated 1/25/2011.

2. Contractor responsible to coordinate with the Engineer, Utility Owners and the Village of Bolingbrook Public Works and Engineering Departments on all utility locations and protective measures.

3. Contractor will coordinate and manage traffic control measures per IDOT standards throughout all stages of construction.

NOTE: There is NO tree removal associated with this project. (TYP.)

NOTE: There is no excavation associated with this project; hence, no erosion control. (TYP.)

NOTE: Stationing increases from north to south. (TYP.)

NOTE: This project crosses NO bridges or major culverts. (TYP.)

NORTH

USER NAME = $USER$	DESIGNED – WALSH	REVISED – 01/27/12 PER IDOT
	DRAWN – WALSH	REVISED – 04/11/12 PER IDOT
PLOT SCALE = 1"=20'	CHECKED – WALSH	REVISED – 05/14/12 PER IDOT
PLOT DATE = $DATE$	DATE – 06/29/11	REVISED – 12/04/12 PER IDOT

FILE NAME = $FILE$

STATE OF ILLINOIS DEPARTMENT OF TRANSPORTATION

DEMOLITION PLAN/HARDSCAPE PLAN

SCALE: 1"=20' | DRAWING NO. 3 OF 32 | STA. 1450+50 TO STA. 1438+82

F.A.P. RTE.	SECTION	COUNTY	TOTAL SHEETS	SHEET NO.
0870	08-00049-00-LS	WILL	33	4
	ILLINOIS	CONTRACT NO. 63714		