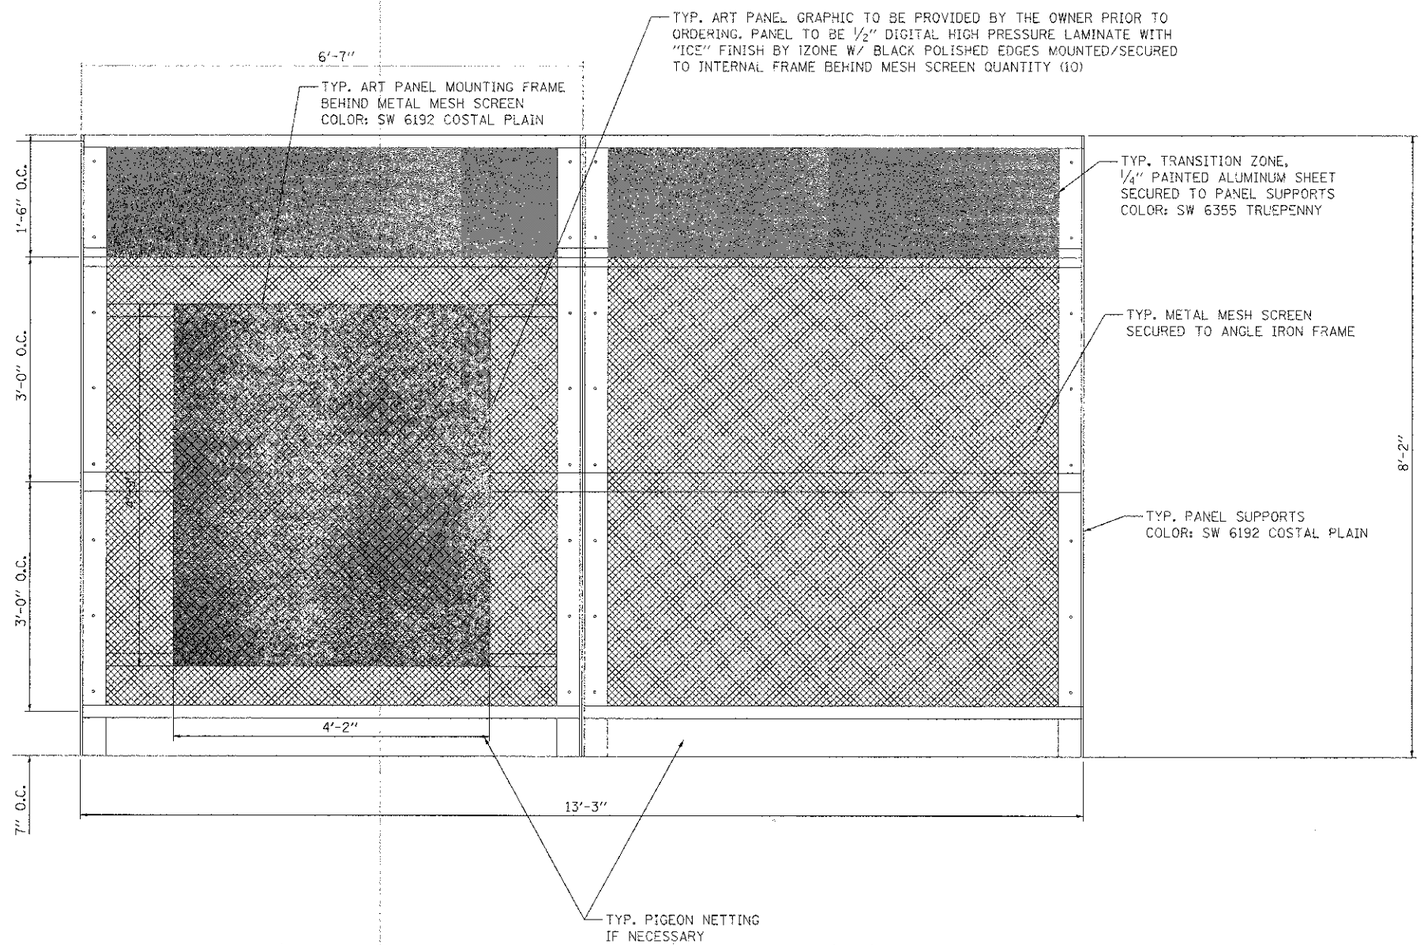

ELEVATION

NOTES:

1. ALL DIMENSIONS & LOCATIONS TO BE FIELD VERIFIED BY CONTRACTOR.
2. ALL DIMESIONS SHALL BE APPROVED BY THE ENGINEER PRIOR TO ORDERING MATERIALS.
3. METAL MESH SCREEN PANEL PAID FOR AS ORNAMENTAL METAL PANEL.

0 FEET 1 2

FILE NAME = S:\JOLS\700-6799\6784\812\Micros\CADD Sheets\D163722-sht-Detail03.dgn

STRAND ASSOCIATES®
1170 SOUTH HOUBOLT ROAD
JOLIET, ILLINOIS 60431
(815) 744-4200

USER NAME = dennisw	DESIGNED - JDM	REVISED -
	DRAWN - JKP	REVISED -
PLOT SCALE = 1.0000 ' / IN.	CHECKED - MTC	REVISED -
PLOT DATE = 1/4/2013	DATE - 05-07-2012	REVISED -

STATE OF ILLINOIS
DEPARTMENT OF TRANSPORTATION

ORNAMENTAL METAL PANELS DETAIL

SCALE: | SHEET OF SHEETS | STA. | TO STA.

F.A.U. RTE.	SECTION	COUNTY	TOTAL SHEETS	SHEET NO.
2783	11-00253-00-LS	COOK	25	19
		CONTRACT NO. 63722		
	ILLINOIS FED. AID PROJECT			