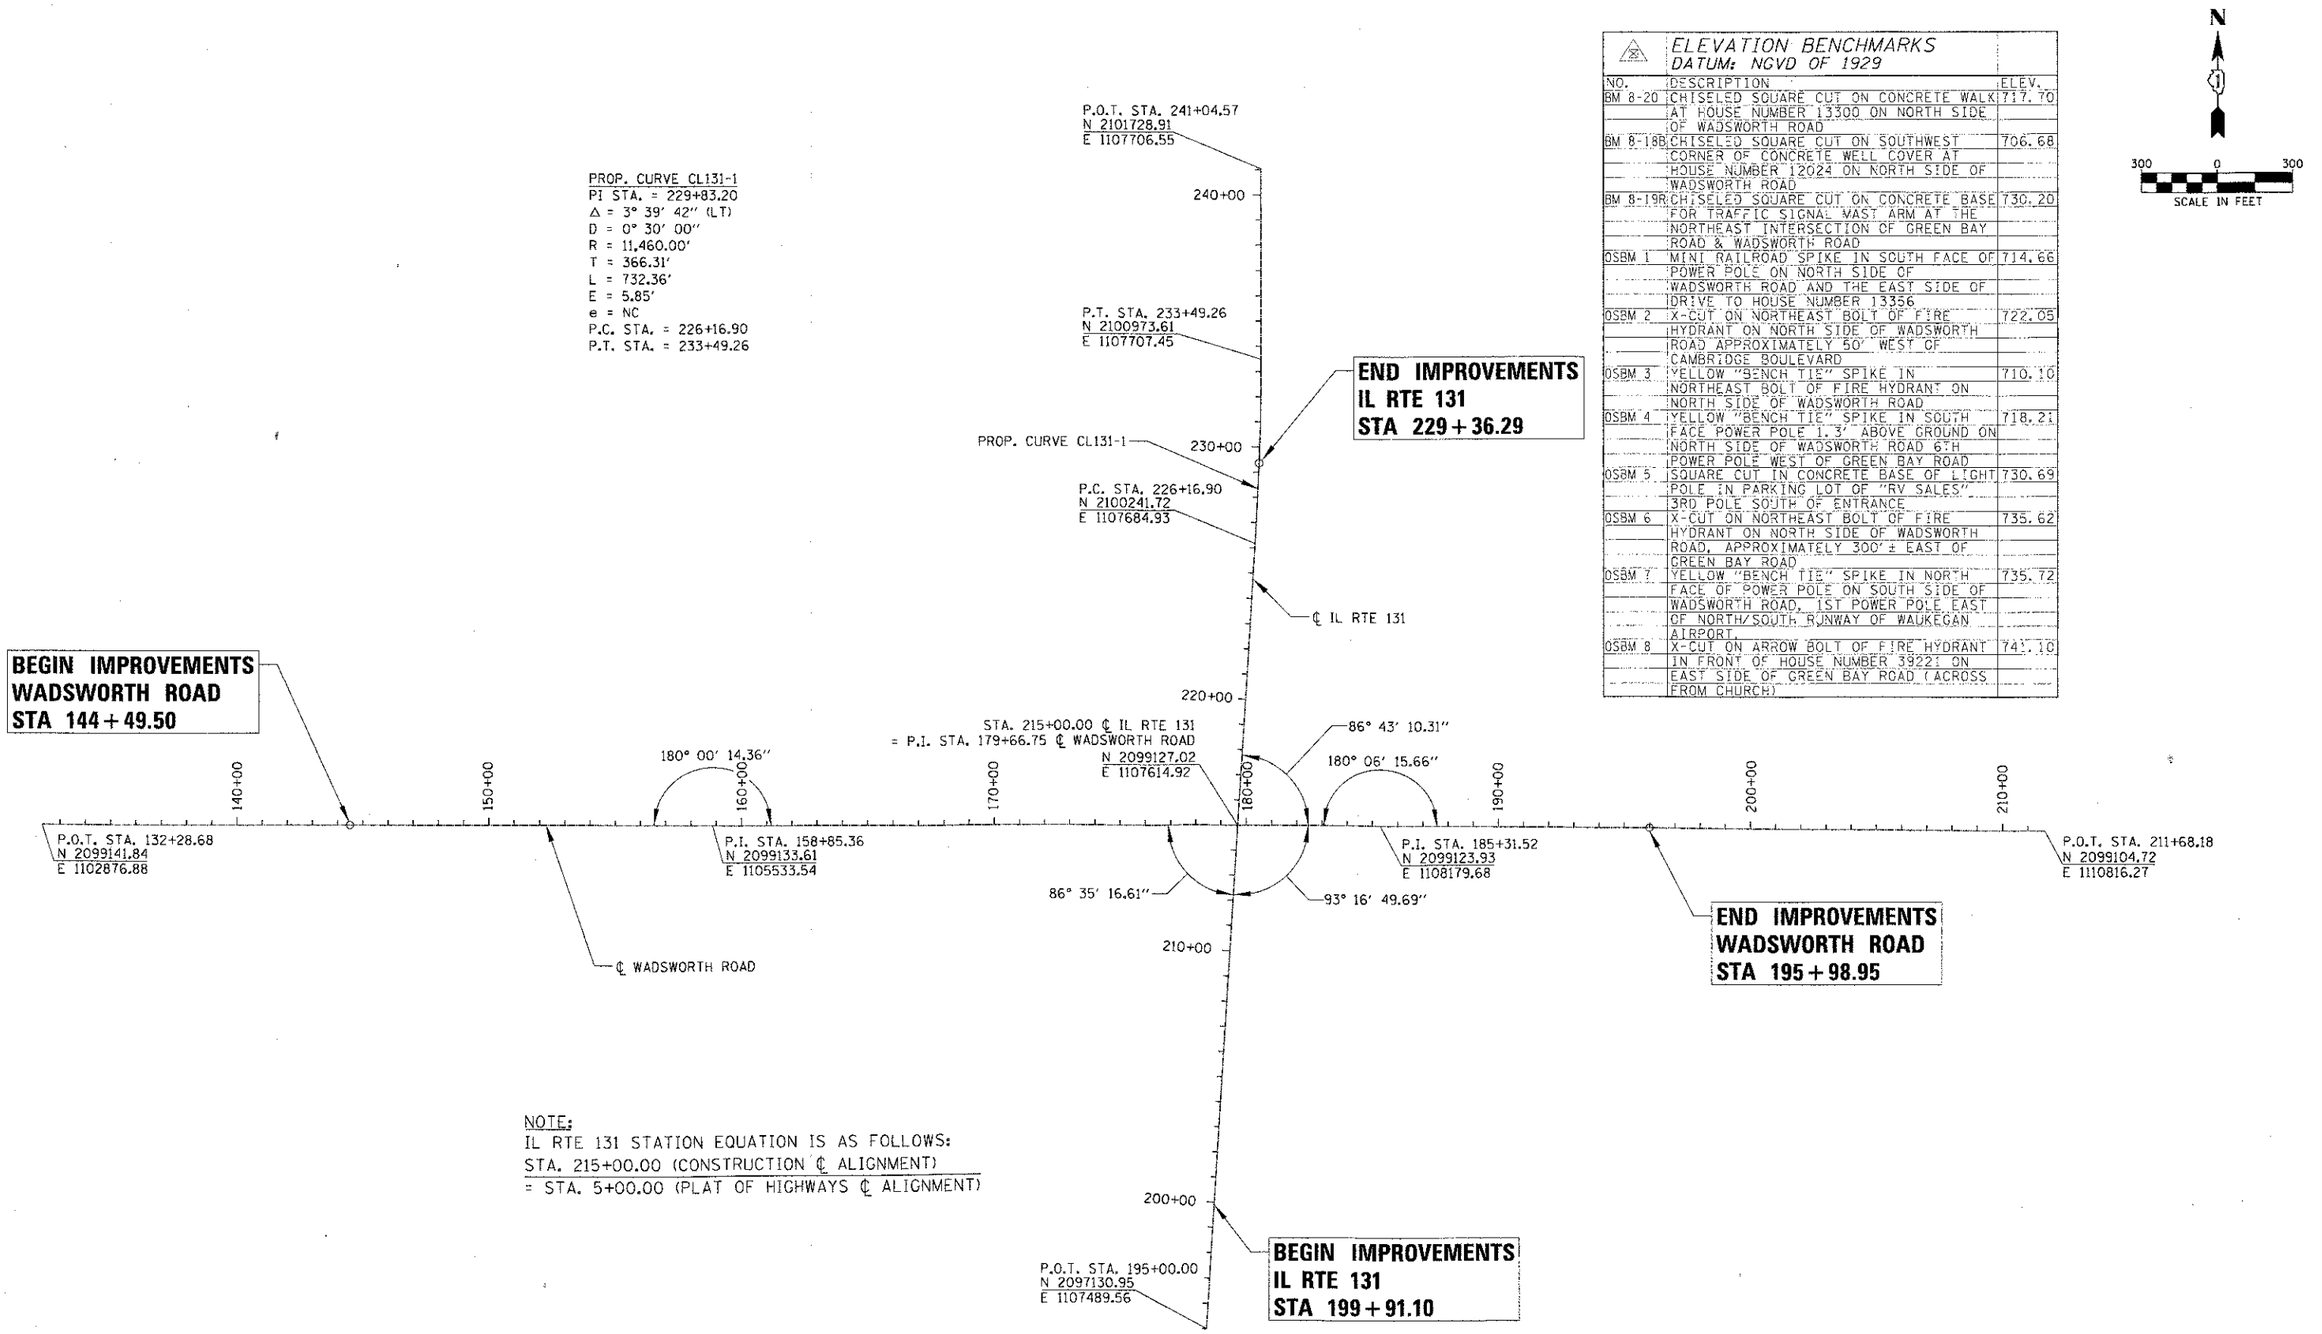

NOTE:
IL RTE 131 STATION EQUATION IS AS FOLLOWS:
STA. 215+00.00 (CONSTRUCTION ℄ ALIGNMENT)
= STA. 5+00.00 (PLAT OF HIGHWAYS ℄ ALIGNMENT)

ELEVATION BENCHMARKS
DATUM: NGVD OF 1929

NO.	DESCRIPTION	ELEV.
BM 8-20	CHISELED SQUARE CUT ON CONCRETE WALK AT HOUSE NUMBER 13300 ON NORTH SIDE OF WADSWORTH ROAD	717.70
BM 8-18B	CHISELED SQUARE CUT ON SOUTHWEST CORNER OF CONCRETE WELL COVER AT HOUSE NUMBER 12024 ON NORTH SIDE OF WADSWORTH ROAD	706.68
BM 8-19R	CHISELED SQUARE CUT ON CONCRETE BASE FOR TRAFFIC SIGNAL MAST ARM AT THE NORTHEAST INTERSECTION OF GREEN BAY ROAD & WADSWORTH ROAD	730.20
OSBM 1	MINI RAILROAD SPIKE IN SOUTH FACE OF POWER POLE ON NORTH SIDE OF WADSWORTH ROAD AND THE EAST SIDE OF DRIVE TO HOUSE NUMBER 13356	714.66
OSBM 2	X-CUT ON NORTHEAST BOLT OF FIRE HYDRANT ON NORTH SIDE OF WADSWORTH ROAD APPROXIMATELY 50' WEST OF CAMBRIDGE BOULEVARD	722.05
OSBM 3	YELLOW "BENCH TIE" SPIKE IN NORTHEAST BOLT OF FIRE HYDRANT ON NORTH SIDE OF WADSWORTH ROAD	710.10
OSBM 4	YELLOW "BENCH TIE" SPIKE IN SOUTH FACE POWER POLE 1.3' ABOVE GROUND ON NORTH SIDE OF WADSWORTH ROAD 6TH POWER POLE WEST OF GREEN BAY ROAD	718.21
OSBM 5	SQUARE CUT IN CONCRETE BASE OF LIGHT POLE IN PARKING LOT OF "RV SALES" 3RD POLE SOUTH OF ENTRANCE	730.69
OSBM 6	X-CUT ON NORTHEAST BOLT OF FIRE HYDRANT ON NORTH SIDE OF WADSWORTH ROAD, APPROXIMATELY 300'± EAST OF GREEN BAY ROAD	735.62
OSBM 7	YELLOW "BENCH TIE" SPIKE IN NORTH FACE OF POWER POLE ON SOUTH SIDE OF WADSWORTH ROAD, 1ST POWER POLE EAST OF NORTH/SOUTH RUNWAY OF WAUKEGAN AIRPORT.	735.72
OSBM 8	X-CUT ON ARROW BOLT OF FIRE HYDRANT IN FRONT OF HOUSE NUMBER 39221 ON EAST SIDE OF GREEN BAY ROAD (ACROSS FROM CHURCH)	741.10

FILE NAME = N:\CDOT\840229\Civil\BM_840229_01.SHT	USER NAME = ombrel	DESIGNED -	REVISED -
		DRAWN -	REVISED -
	PLOT SCALE = 30#	CHECKED -	REVISED -
	PLOT DATE = 11/13/2012	DATE -	REVISED -

STATE OF ILLINOIS
DEPARTMENT OF TRANSPORTATION

WADSWORTH ROAD AT GREEN BAY ROAD
ALIGNMENT, TIES AND BENCHMARKS

SCALE: | SHEET NO. OF SHEETS | STA. TO STA.

F.A.U. RTE	SECTION	COUNTY	TOTAL SHEETS	SHEET NO.
1209	03-00033-12-CH	LAKE	189	19
		CONTRACT NO. **63766**		
FED. ROAD DIST. NO. 1	ILLINOIS	FED. AID PROJECT		