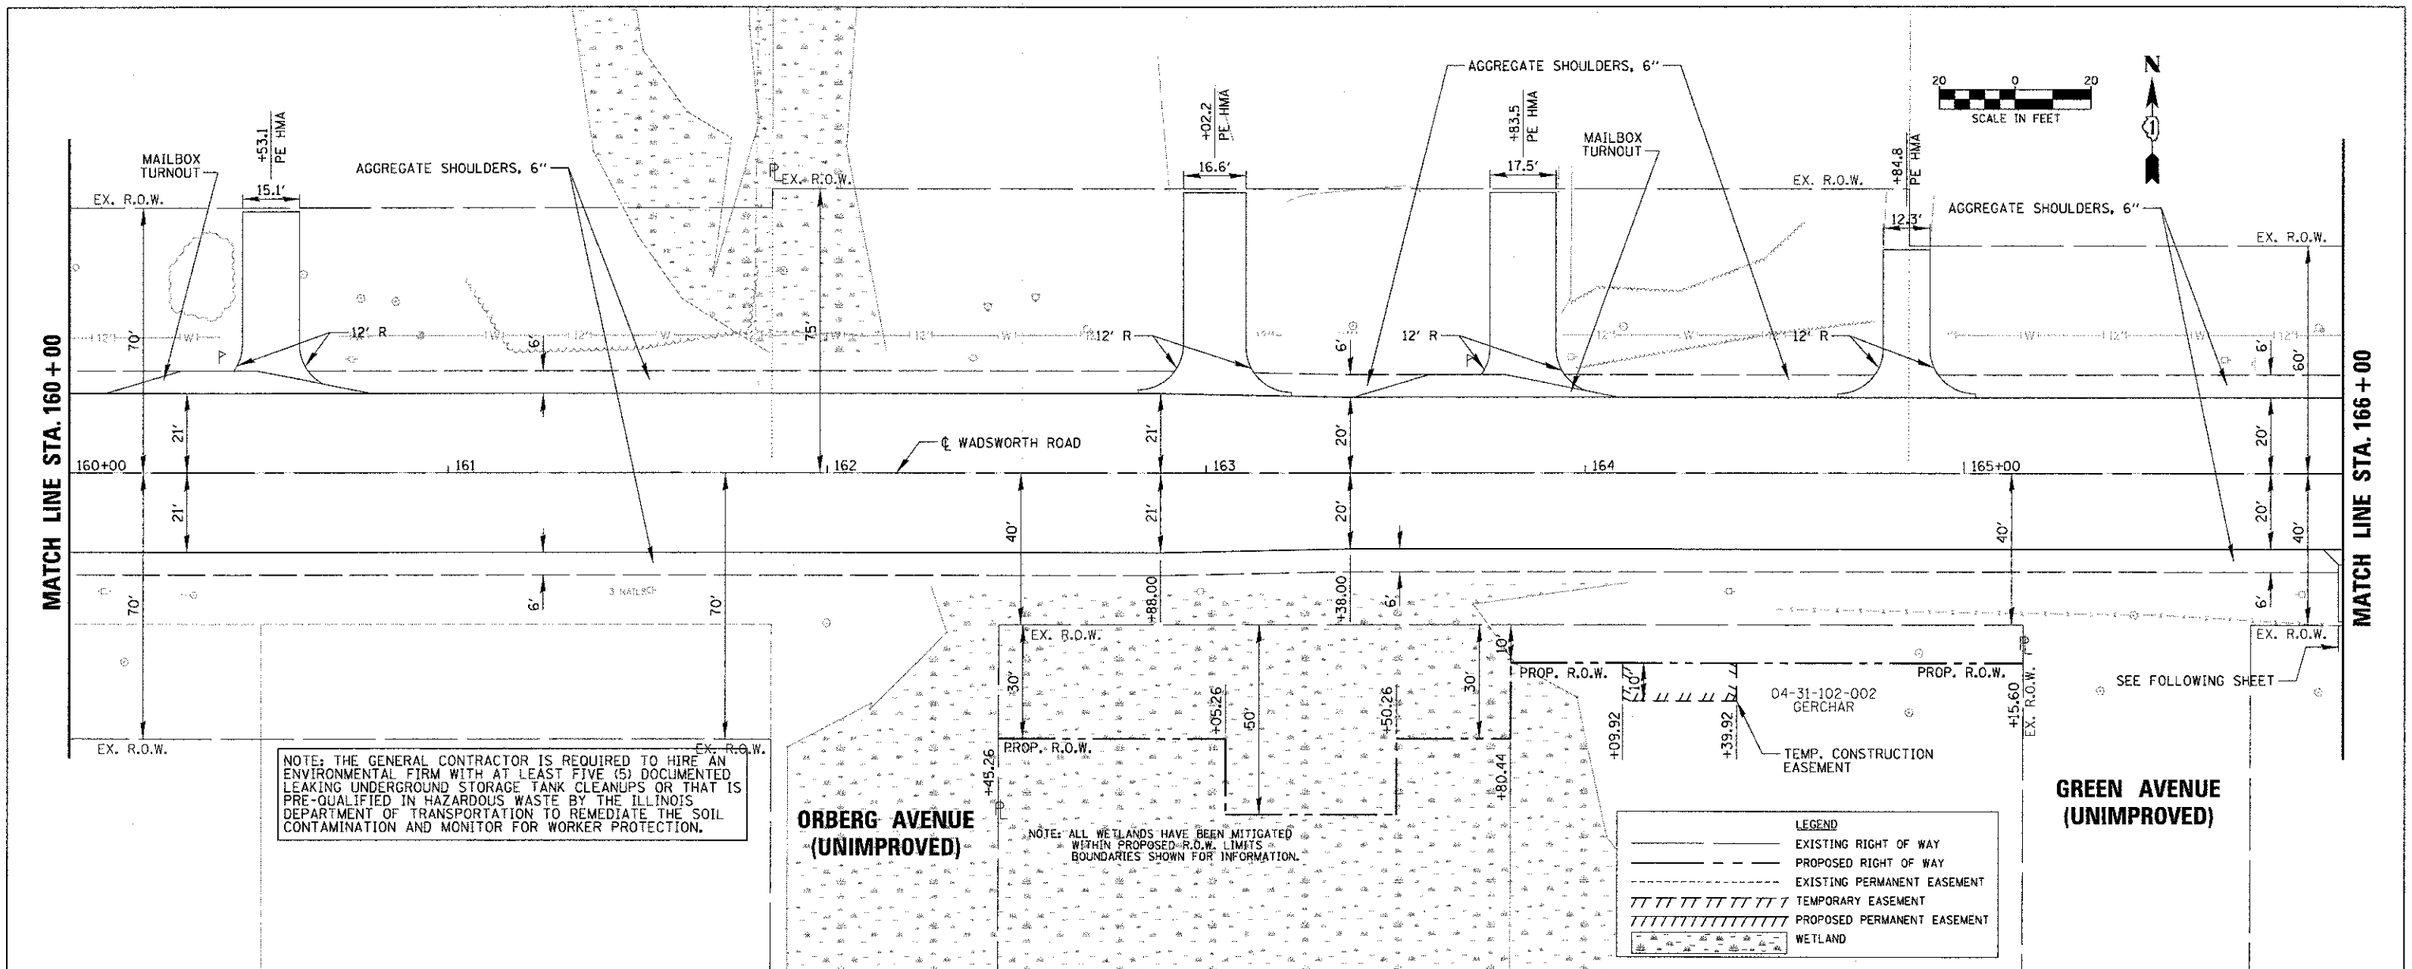

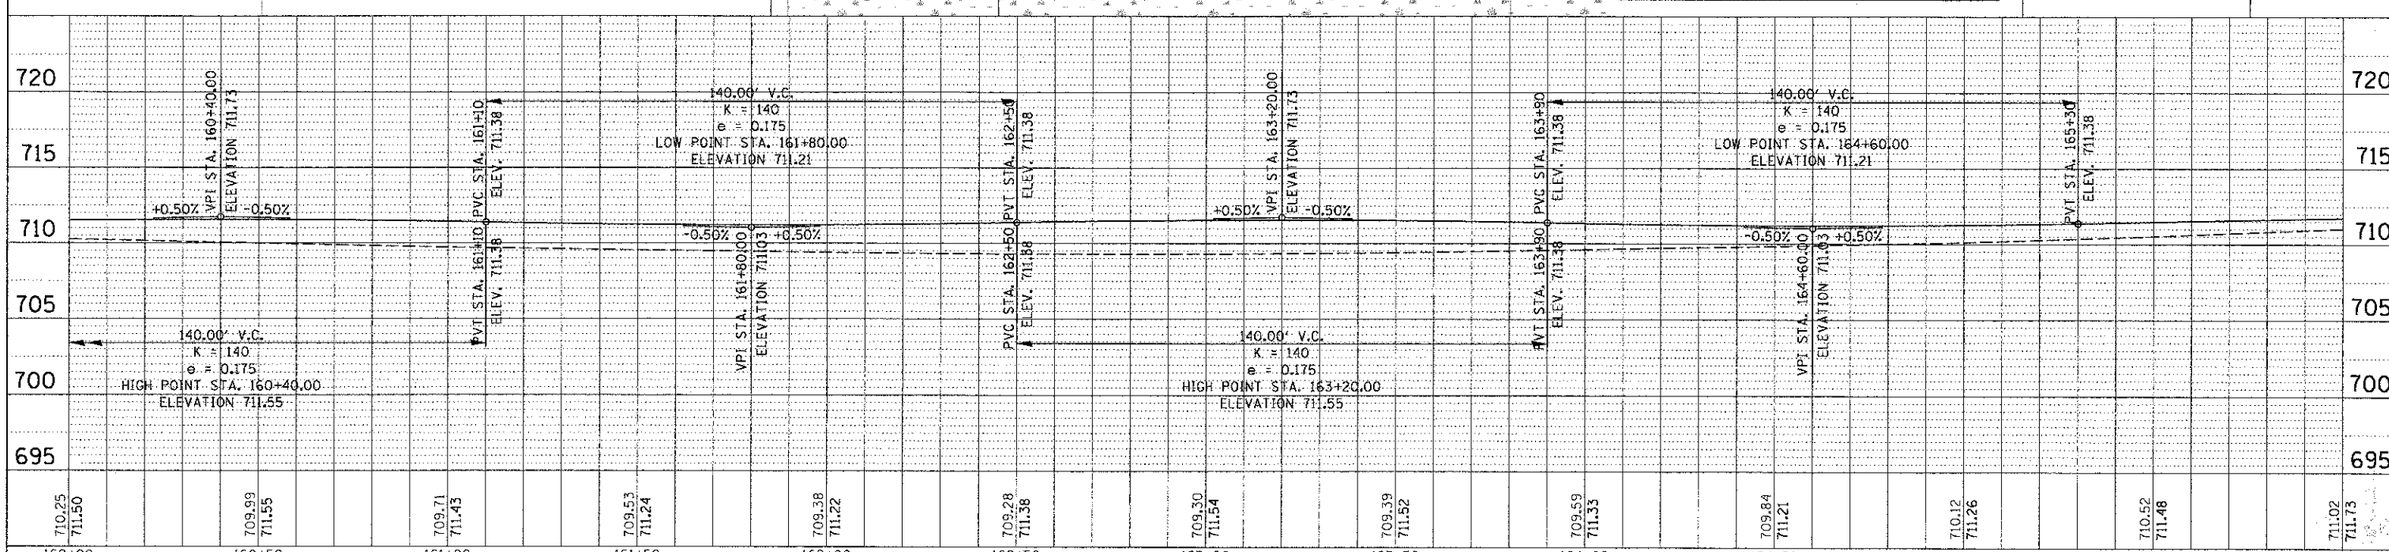

FILE NAME = N:\LCDOT\04229\Civil\RPP_WADSWORTH_04.SHT	USER NAME = nmorel	DESIGNED -	REVISED -
		DRAWN -	REVISED -
	PLOT SCALE = 20'	CHECKED -	REVISED -
	PLOT DATE = 1/22/2013	DATE -	REVISED -

STATE OF ILLINOIS
DEPARTMENT OF TRANSPORTATION

WADSWORTH ROAD
ROADWAY PLAN AND PROFILE
STA. 160+00.00 TO STA. 166+00.00

SCALE: | SHEET NO. OF SHEETS | STA. TO STA.

F.A.U. RTE.	SECTION	COUNTY	TOTAL SHEETS	SHEET NO.
1209	03-00033-12-CH	LAKE	189	33

CONTRACT NO. **63766**

FED. ROAD DIST. NO. 1 | ILLINOIS | FED. AID PROJECT