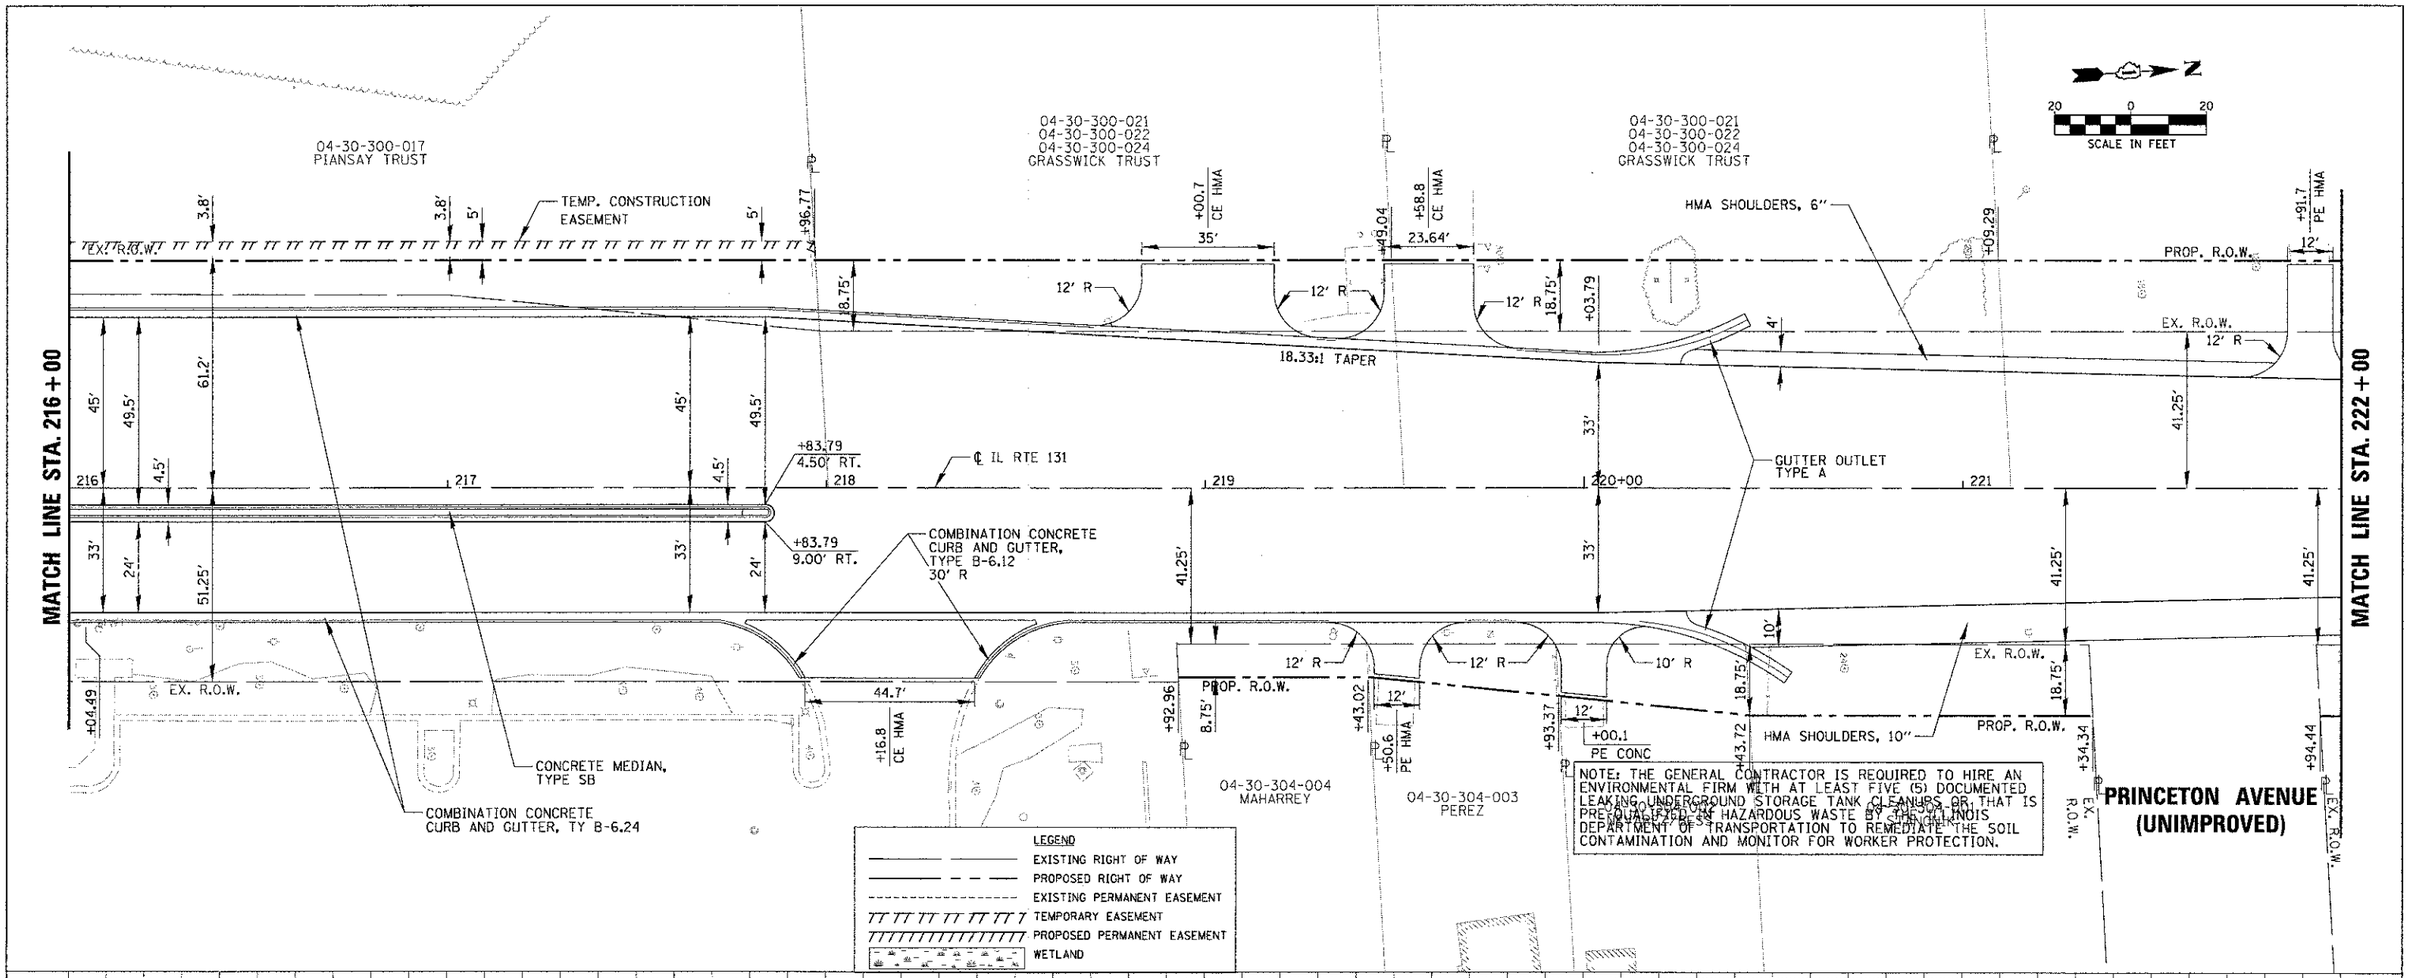

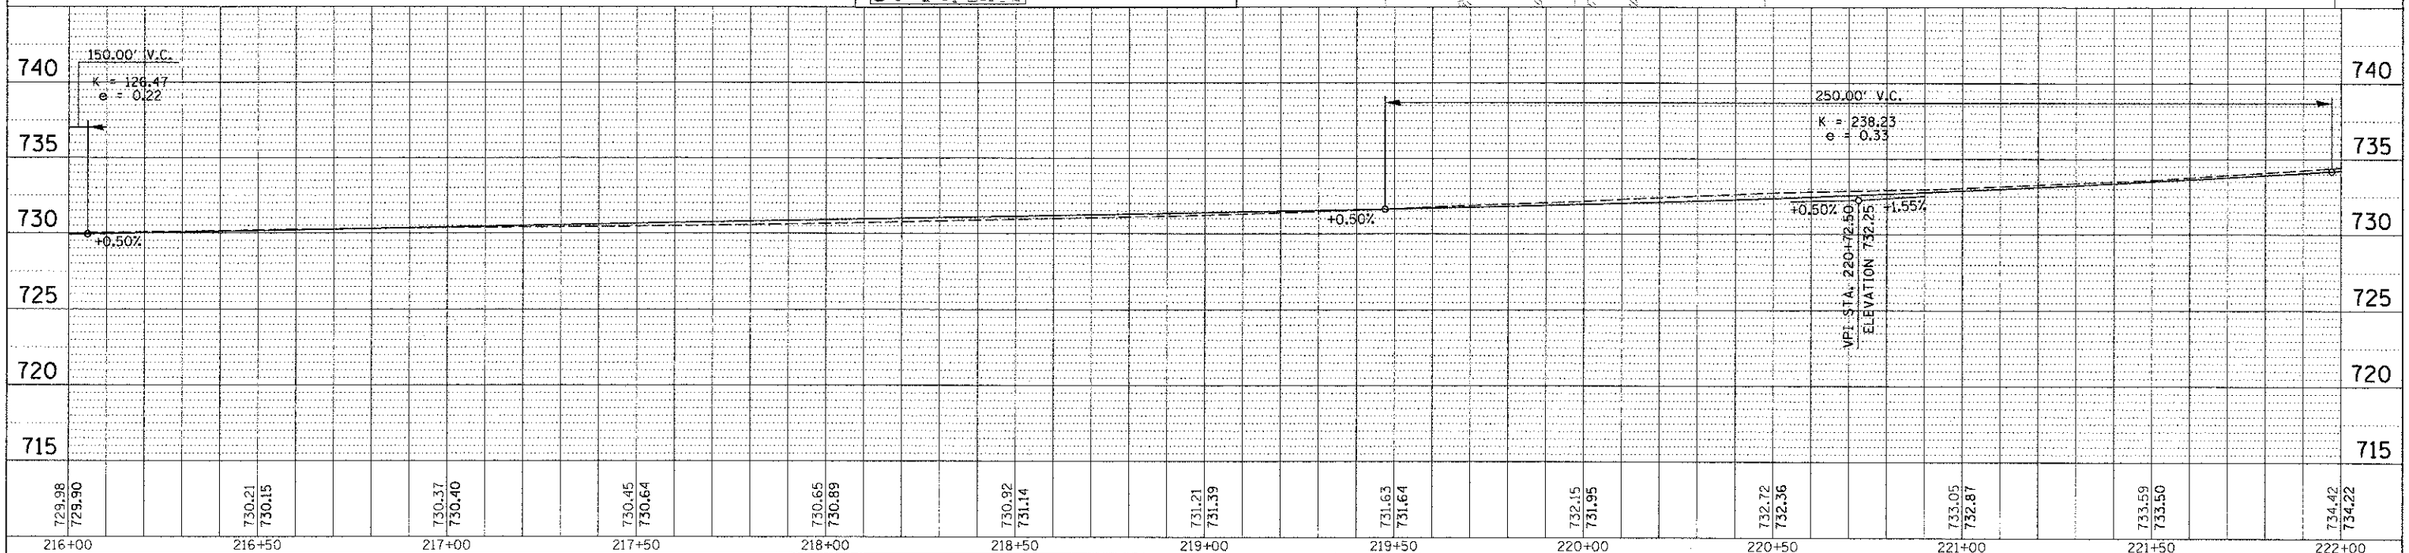

PLAN: SURVEYED | DATE | BY | NOTE BOOK | NO. | PLOTTED | CHECKED | ALIGNMENT, R.O.W. | CADD FILE NAME

PROFILE: SURVEYED | DATE | BY | NOTE BOOK | NO. | PLOTTED | CHECKED | ALIGNMENT, R.O.W. | STRUCTURE NO(S).

FILE NAME = N:\LCDOT\Ø4229\Civil\RPP_RTE131_Ø4.SHT	USER NAME = mmarsal	DESIGNED -	REVISED -
		DRAWN -	REVISED -
	PLOT SCALE = 20'	CHECKED -	REVISED -
	PLOT DATE = 1/22/2013	DATE -	REVISED -

STATE OF ILLINOIS
DEPARTMENT OF TRANSPORTATION

IL RTE 131 (GREEN BAY ROAD)
ROADWAY PLAN AND PROFILE
STA. 216+00.00 TO STA. 222+00.00

SCALE: | SHEET NO. OF SHEETS | STA. | TO STA.

F.A.U. RTE.	SECTION	COUNTY	TOTAL SHEETS	SHEET NO.
1209	03-00033-12-CH	LAKE	189	42

CONTRACT NO. **63766**

FED. ROAD DIST. NO. 1 | ILLINOIS | FED. AID PROJECT