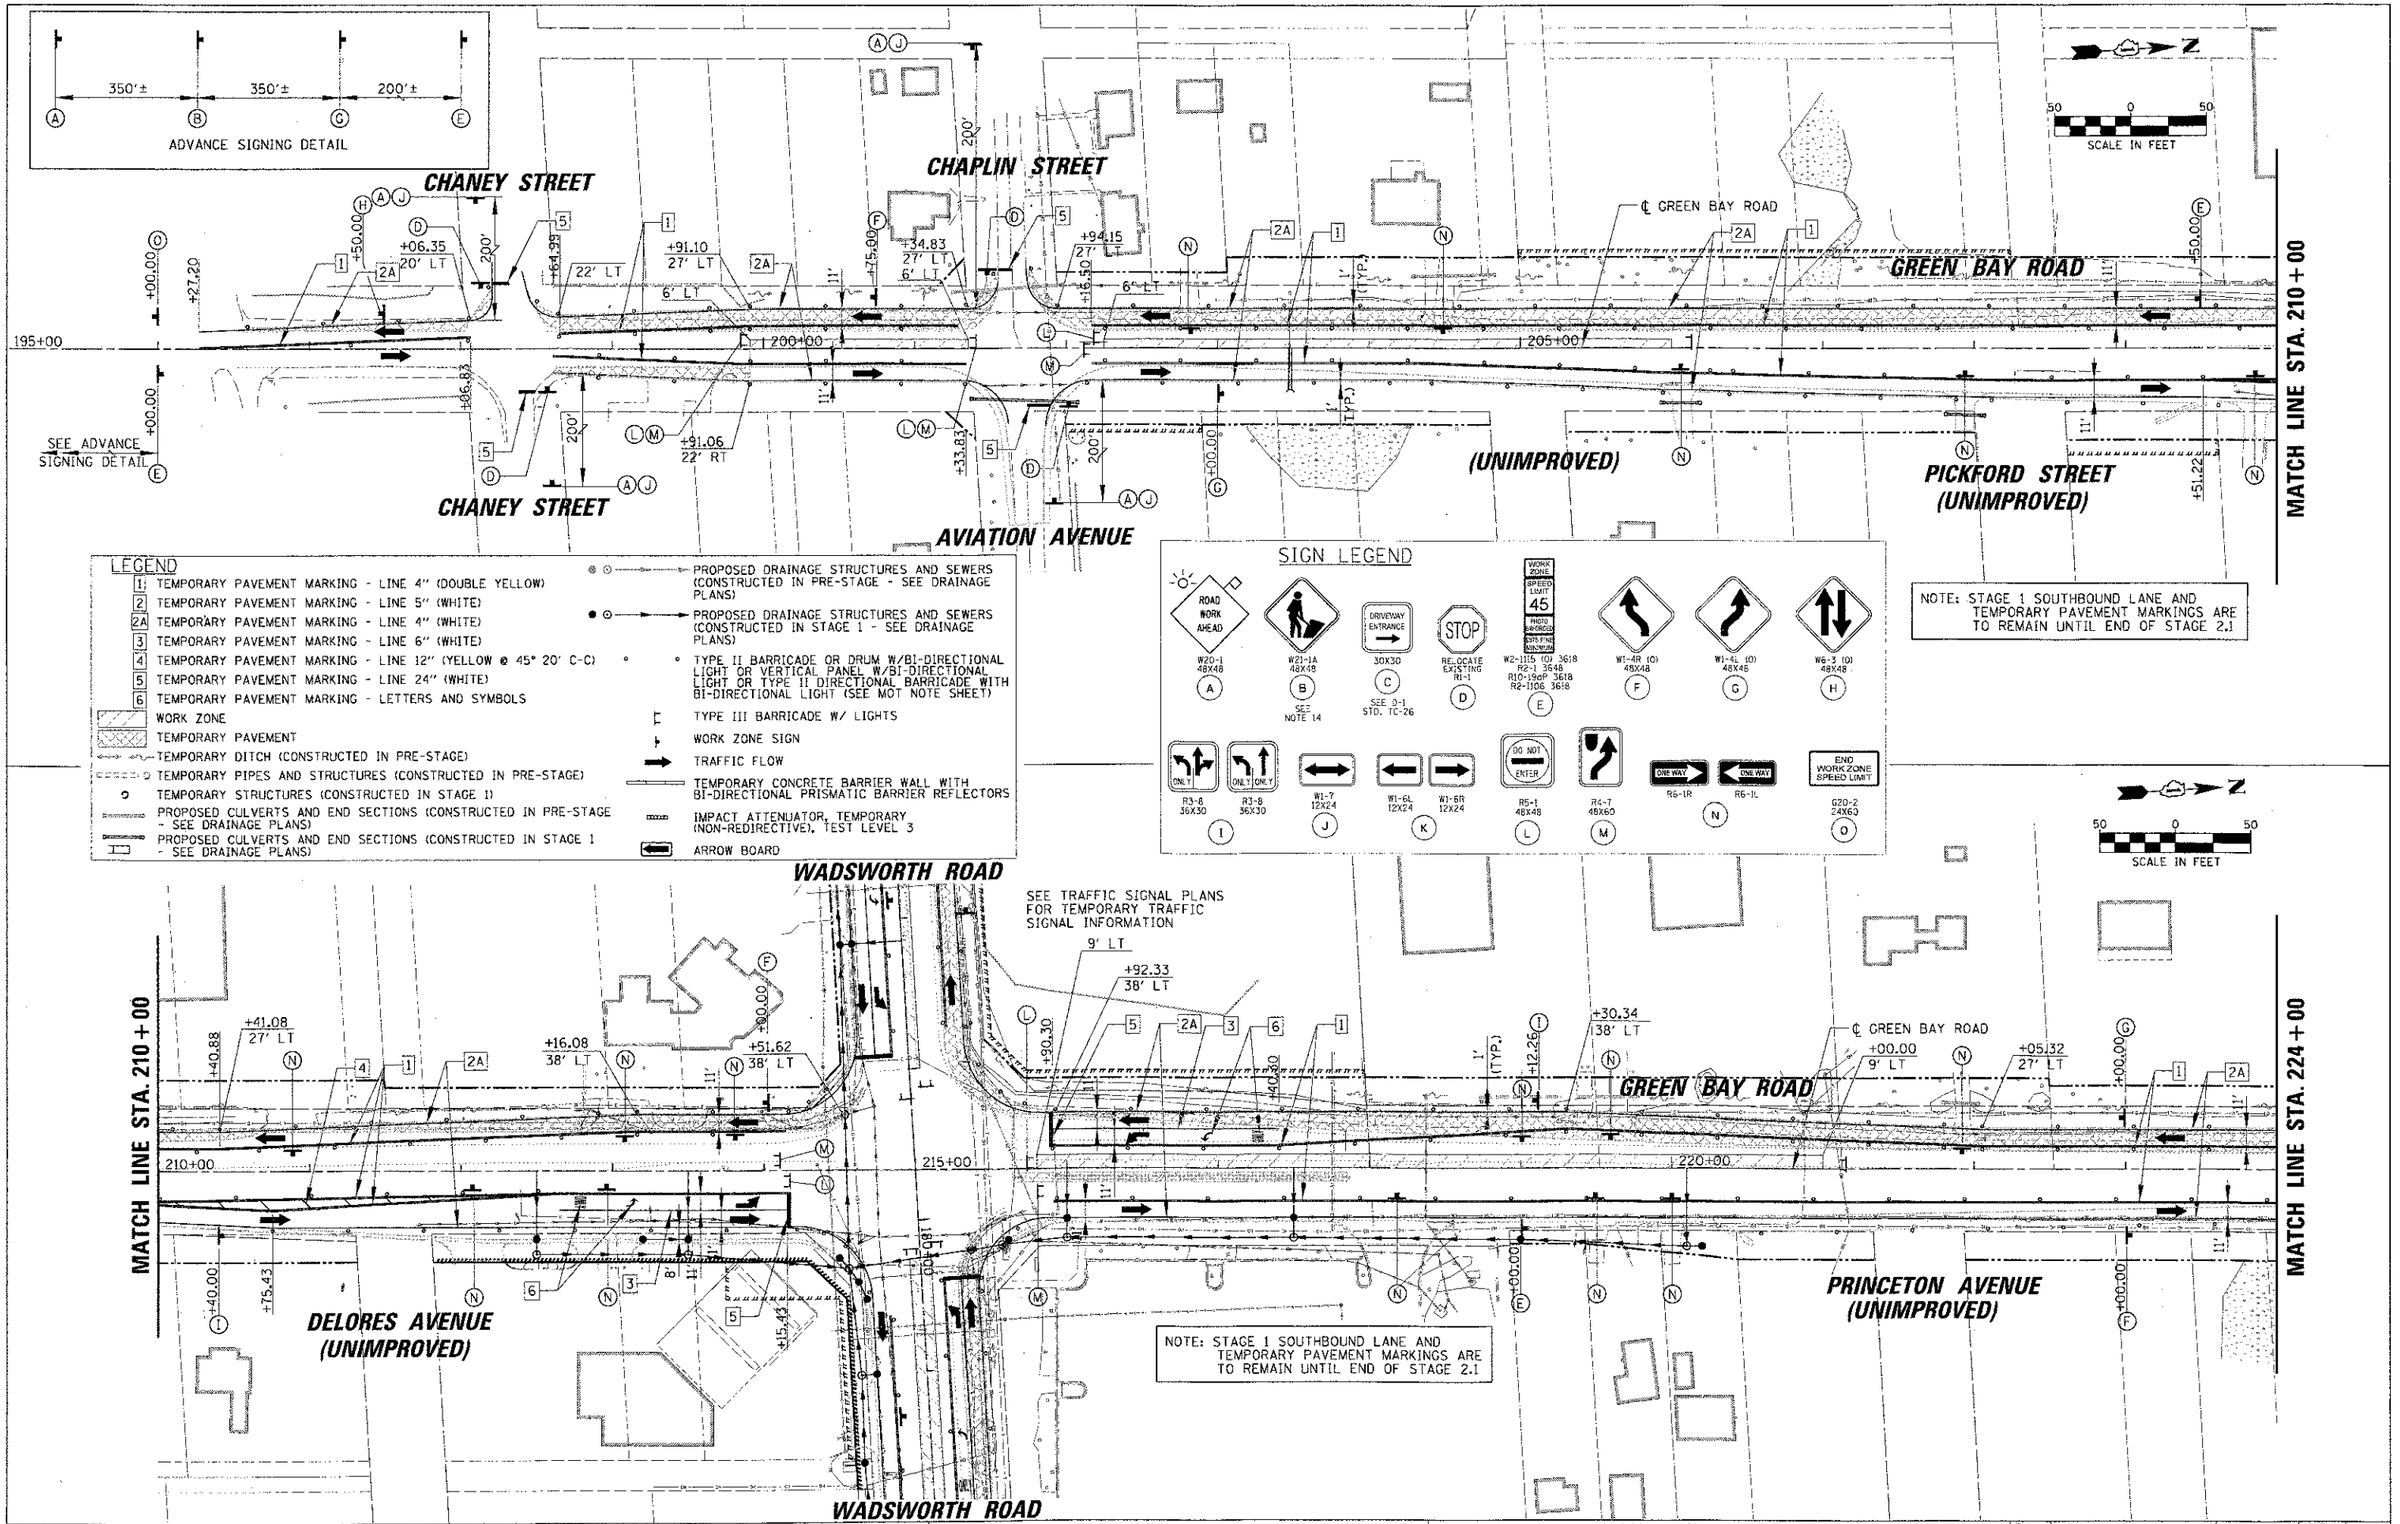

FILE NAME = N:\LOCDTA\84229\Civil\MOT_STAGE2.1_RTE131.dgn	USER NAME = amore1	DESIGNED -	REVISED -
		DRAWN -	REVISED -
	PLOT SCALE = 50'	CHECKED -	REVISED -
	PLOT DATE = 11/13/2012	DATE	REVISED -

STATE OF ILLINOIS
DEPARTMENT OF TRANSPORTATION

IL RTE 131 (GREEN BAY ROAD)
MAINTENANCE OF TRAFFIC – STAGE 2.1
STA. 196+27.20 TO STA. 224+00

SCALE: | SHEET NO. OF SHEETS | STA. TO STA.

F.A.U. RTE.	SECTION	COUNTY	TOTAL SHEETS	SHEET NO.
1209	03-00033-12-CH	LAKE	189	55
		CONTRACT NO. 63766		
FED. ROAD DIST. NO. 1	ILLINOIS	FED. AID PROJECT		