ADVANCE SIGNING DETAIL

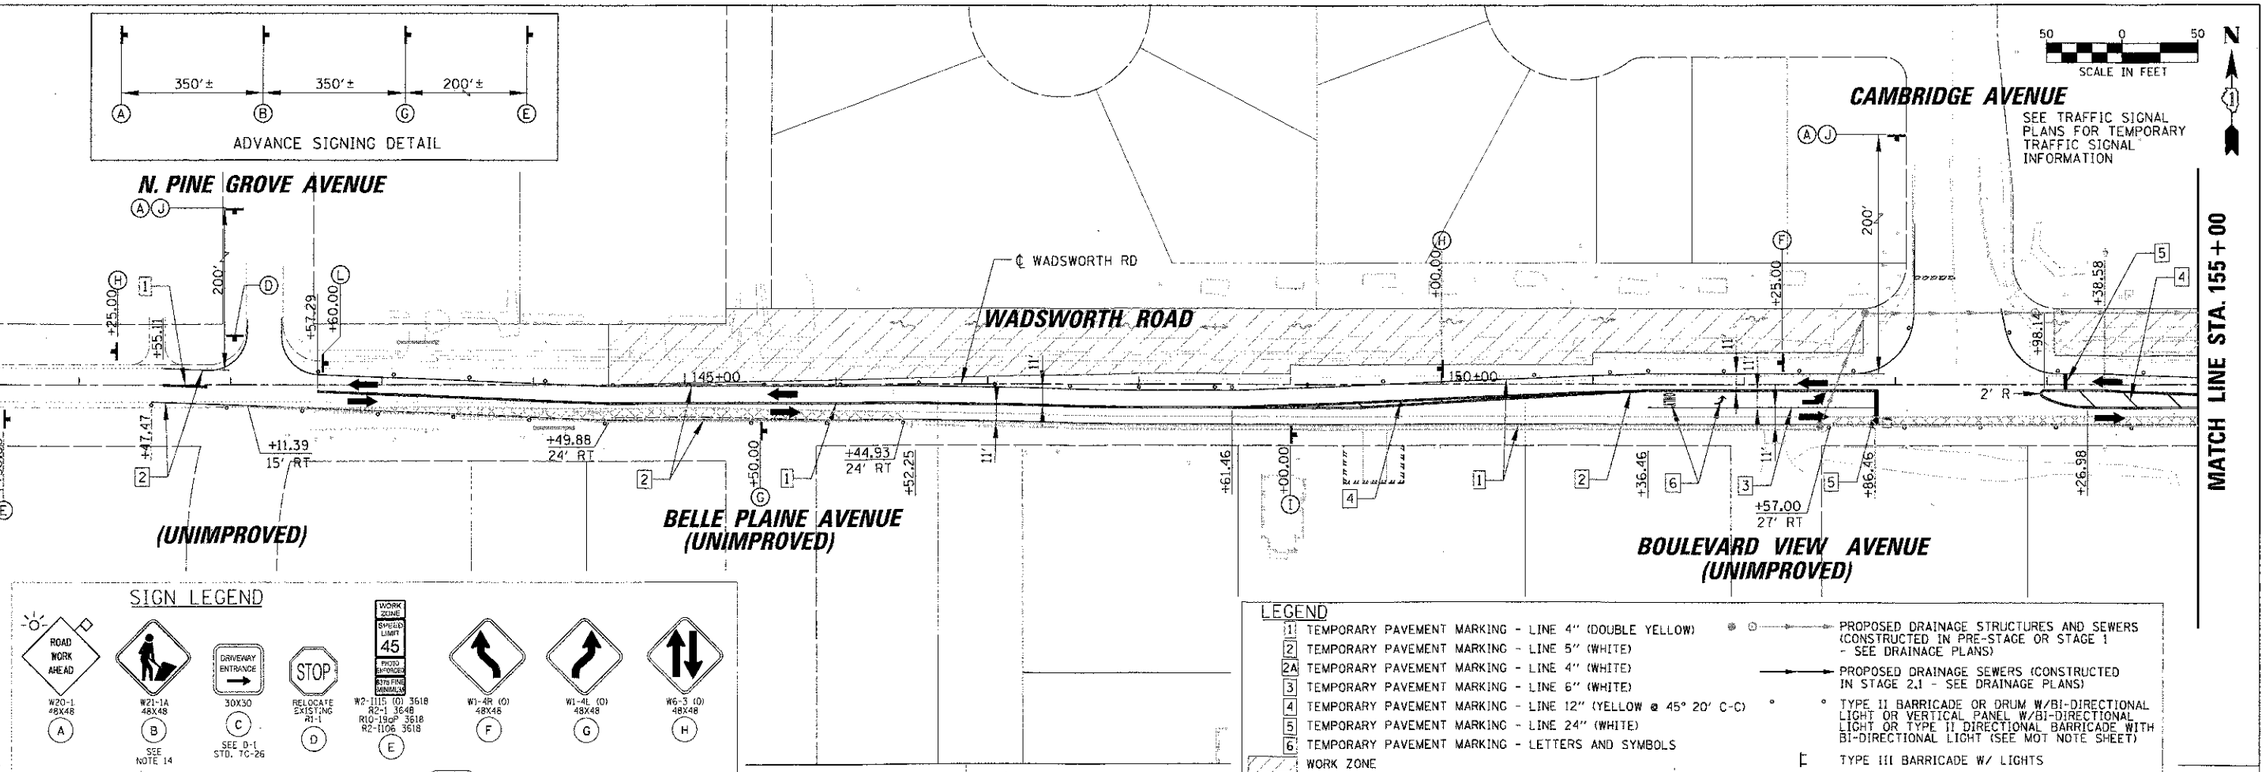

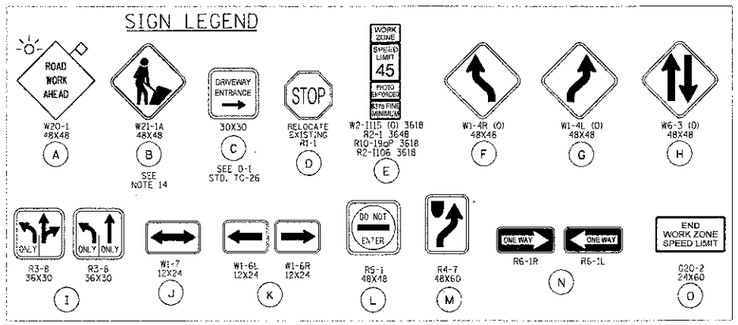

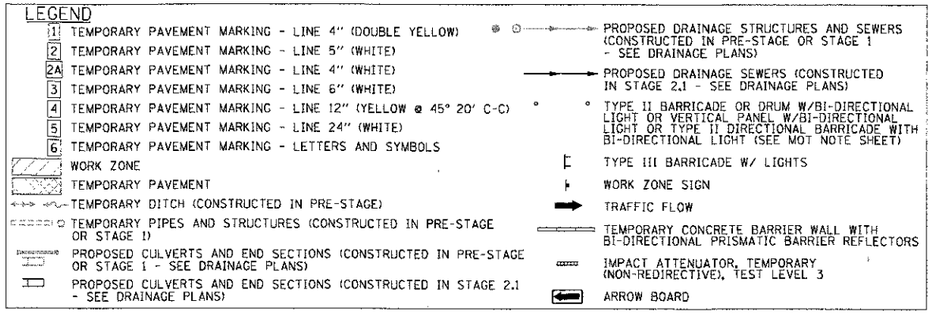

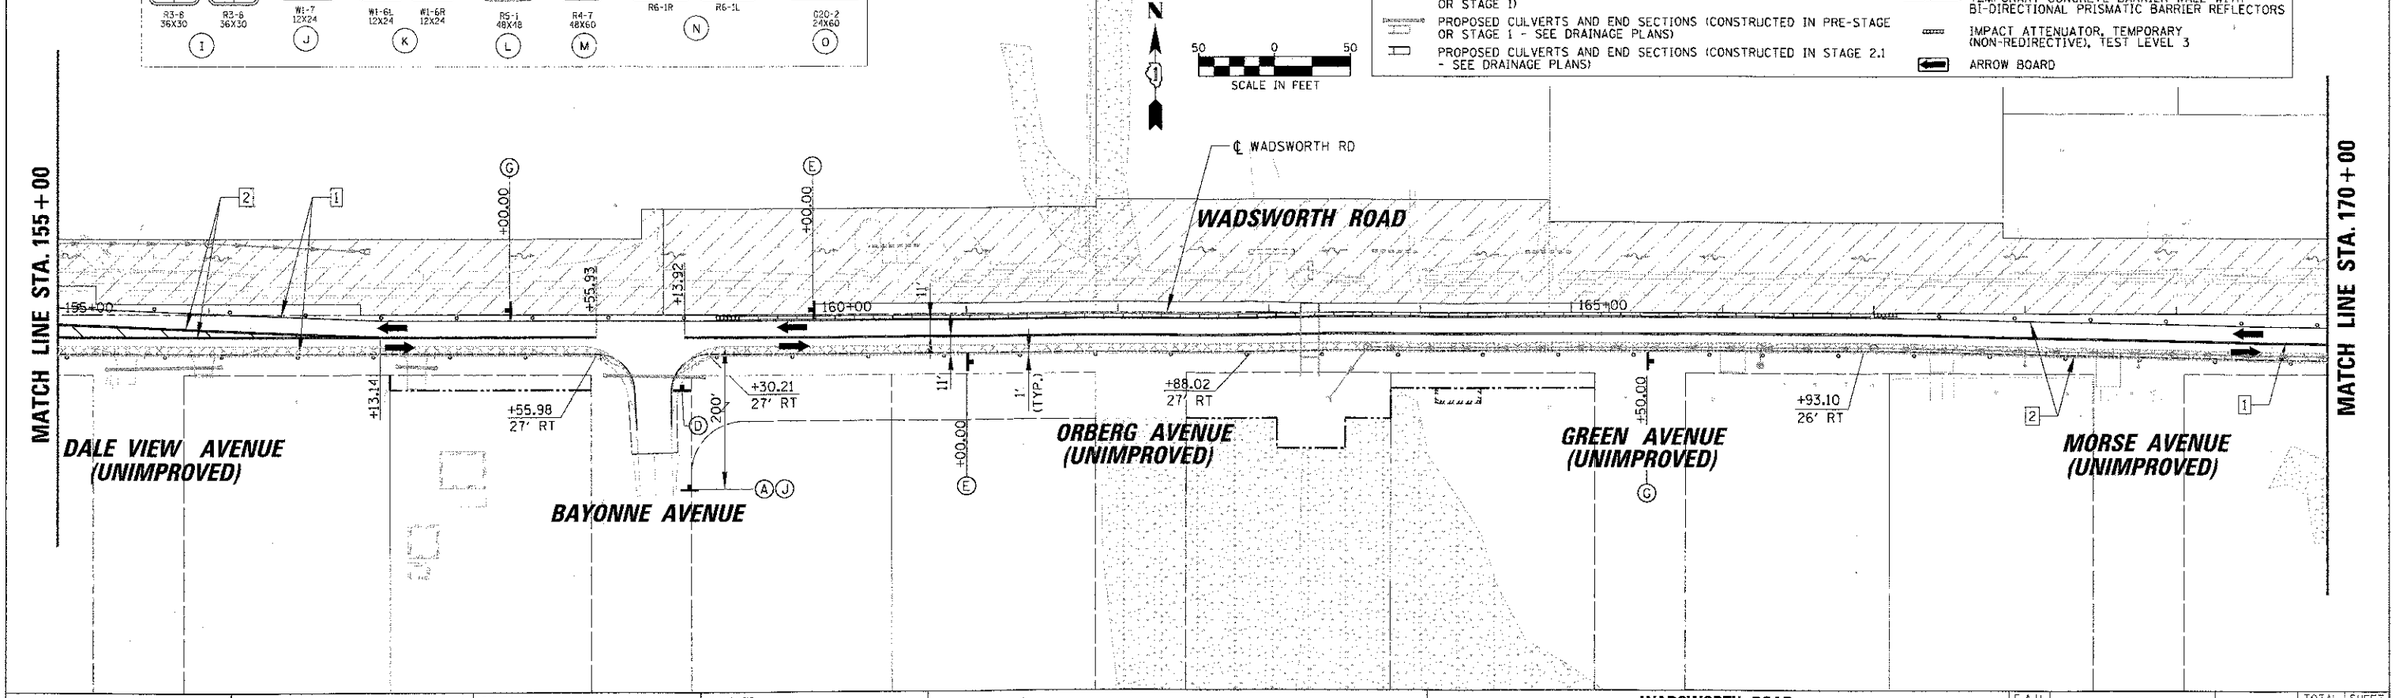

FILE NAME = N:\LCDOT\@4229\Civil\MOT_STAGE2.2_WADSWORTH_RD.S-T	USER NAME = pmarol	DESIGNED -	REVISED -
		DRAWN -	REVISED -
	PLOT SCALE = 5W'	CHECKED -	REVISED -
	PLOT DATE = 11/13/2012	DATE -	REVISED -

STATE OF ILLINOIS
DEPARTMENT OF TRANSPORTATION

WADSWORTH ROAD
MAINTENANCE OF TRAFFIC – STAGE 2.2
STA. 140+76.25 TO STA. 170+00

SCALE: | SHEET NO. OF SHEETS | STA. TO STA.

F.A.U. RTE.	SECTION	COUNTY	TOTAL SHEETS	SHEET NO.
1209	03-00033-12-CH	LAKE	189	57
		CONTRACT NO. 63766		
FED. ROAD DIST. NO. 1	ILLINOIS	FED. AID PROJECT		