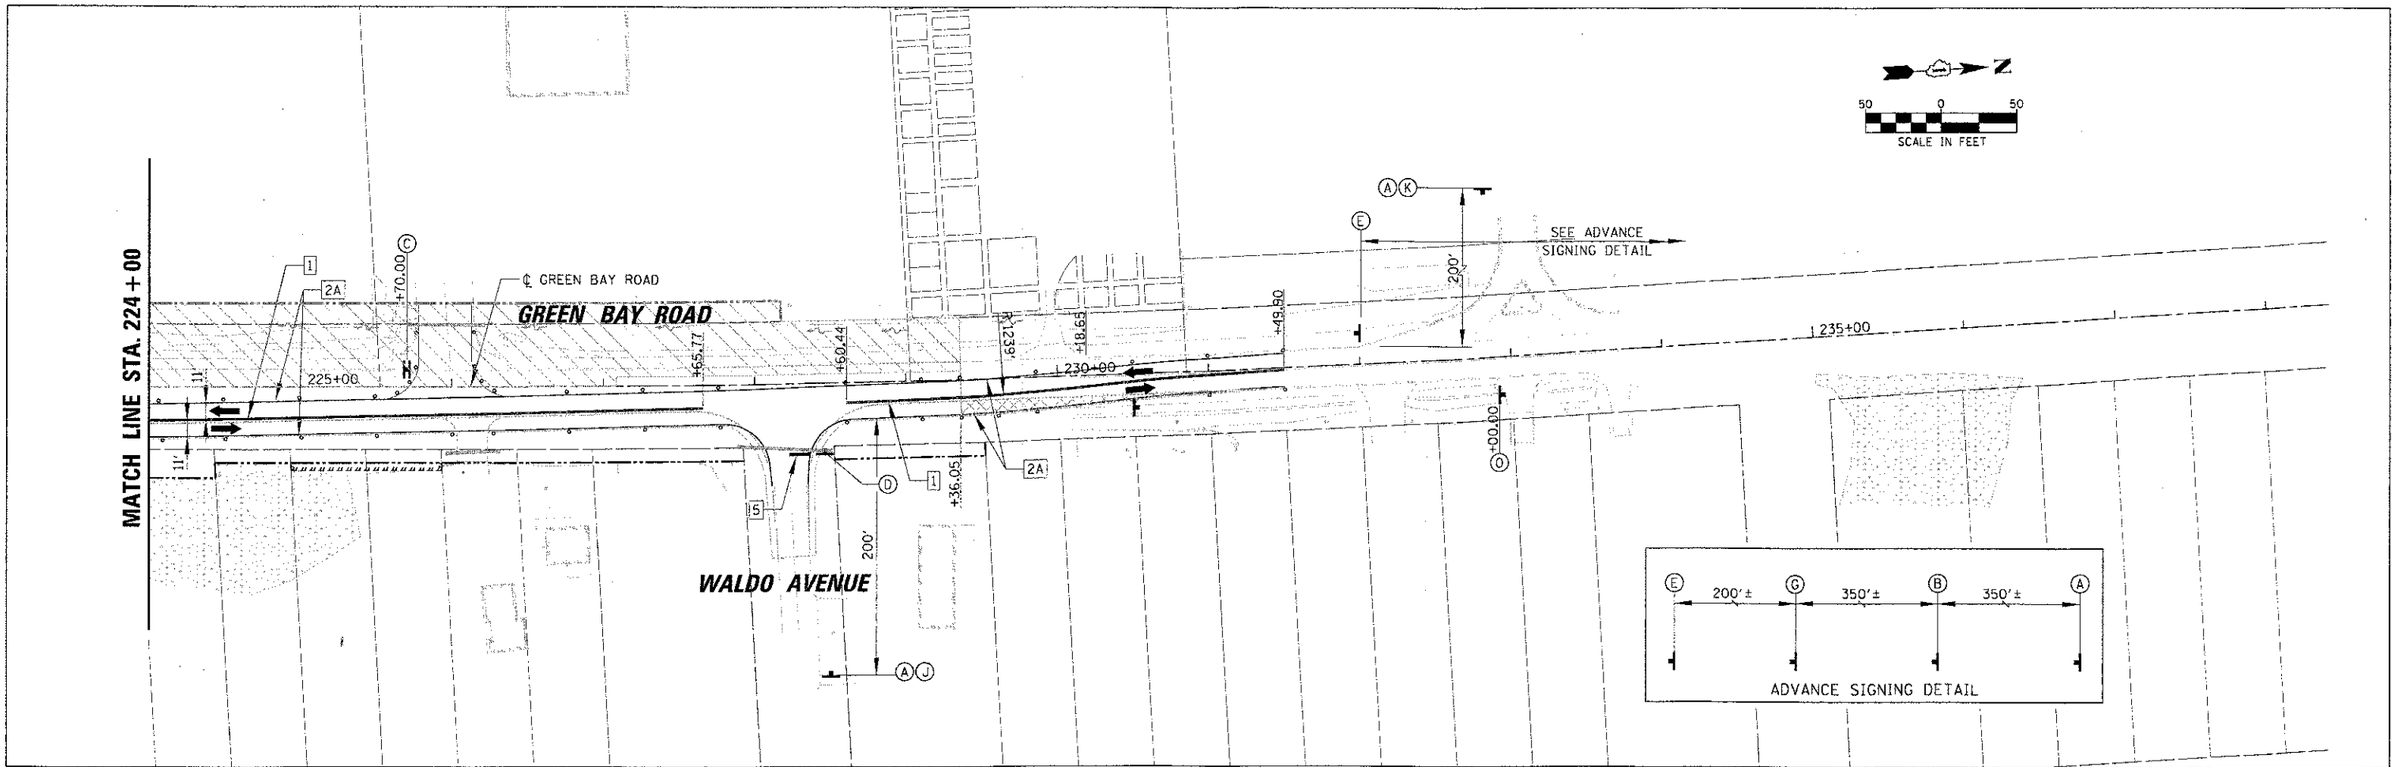

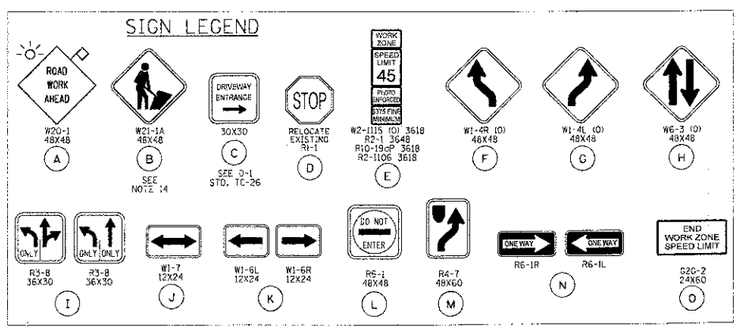

LEGEND

1	TEMPORARY PAVEMENT MARKING - LINE 4" (DOUBLE YELLOW)
2	TEMPORARY PAVEMENT MARKING - LINE 5" (WHITE)
2A	TEMPORARY PAVEMENT MARKING - LINE 4" (WHITE)
3	TEMPORARY PAVEMENT MARKING - LINE 6" (WHITE)
4	TEMPORARY PAVEMENT MARKING - LINE 12" (YELLOW @ 45° 20' C-C)
5	TEMPORARY PAVEMENT MARKING - LINE 24" (WHITE)
6	TEMPORARY PAVEMENT MARKING - LETTERS AND SYMBOLS
	WORK ZONE
	TEMPORARY PAVEMENT
	TEMPORARY DITCH (CONSTRUCTED IN PRE-STAGE)
	TEMPORARY PIPES AND STRUCTURES (CONSTRUCTED IN PRE-STAGE OR STAGE 1)
	PROPOSED CULVERTS AND END SECTIONS (CONSTRUCTED IN PRE-STAGE OR STAGE 1 - SEE DRAINAGE PLANS)
	PROPOSED CULVERTS AND END SECTIONS (CONSTRUCTED IN STAGE 2.1 - SEE DRAINAGE PLANS)
	PROPOSED DRAINAGE STRUCTURES AND SEWERS (CONSTRUCTED IN PRE-STAGE OR STAGE 1 - SEE DRAINAGE PLANS)
	PROPOSED DRAINAGE SEWERS (CONSTRUCTED IN STAGE 2.1 - SEE DRAINAGE PLANS)
	TYPE II BARRICADE OR DRUM W/BI-DIRECTIONAL LIGHT OR VERTICAL PANEL W/BI-DIRECTIONAL LIGHT OR TYPE II DIRECTIONAL BARRICADE WITH BI-DIRECTIONAL LIGHT (SEE MOT NOTE SHEET)
	TYPE III BARRICADE W/ LIGHTS
	WORK ZONE SIGN
	TRAFFIC FLOW
	TEMPORARY CONCRETE BARRIER WALL WITH BI-DIRECTIONAL PRISMATIC BARRIER REFLECTORS
	IMPACT ATTENUATOR, TEMPORARY (NON-REDIRECTIVE), TEST LEVEL 3
	ARROW BOARD

FILE NAME =	USER NAME = zwarel	DESIGNED -	REVISED -
N:\LEGCTN\04229\CIVIL\MOT_STAGE2.2_RTE131	02.SHT	DRAWN -	REVISED -
	PLOT SCALE = 50'	CHECKED -	REVISED -
	PLOT DATE = 01/13/2012	DATE -	REVISED -

STATE OF ILLINOIS
DEPARTMENT OF TRANSPORTATION

IL RTE 131 (GREEN BAY ROAD)
MAINTENANCE OF TRAFFIC – STAGE 2.2
STA. 224+00 TO STA. 232+00.66

SCALE: | SHEET NO. OF SHEETS | STA. TO STA.

F.A.U. RTE.	SECTION	COUNTY	TOTAL SHEETS	SHEET NO.
1209	03-00033-12-CH	LAKE	189	60

CONTRACT NO. **63766**

FED. ROAD DIST. NO. 1 | ILLINOIS | FED. AID PROJECT