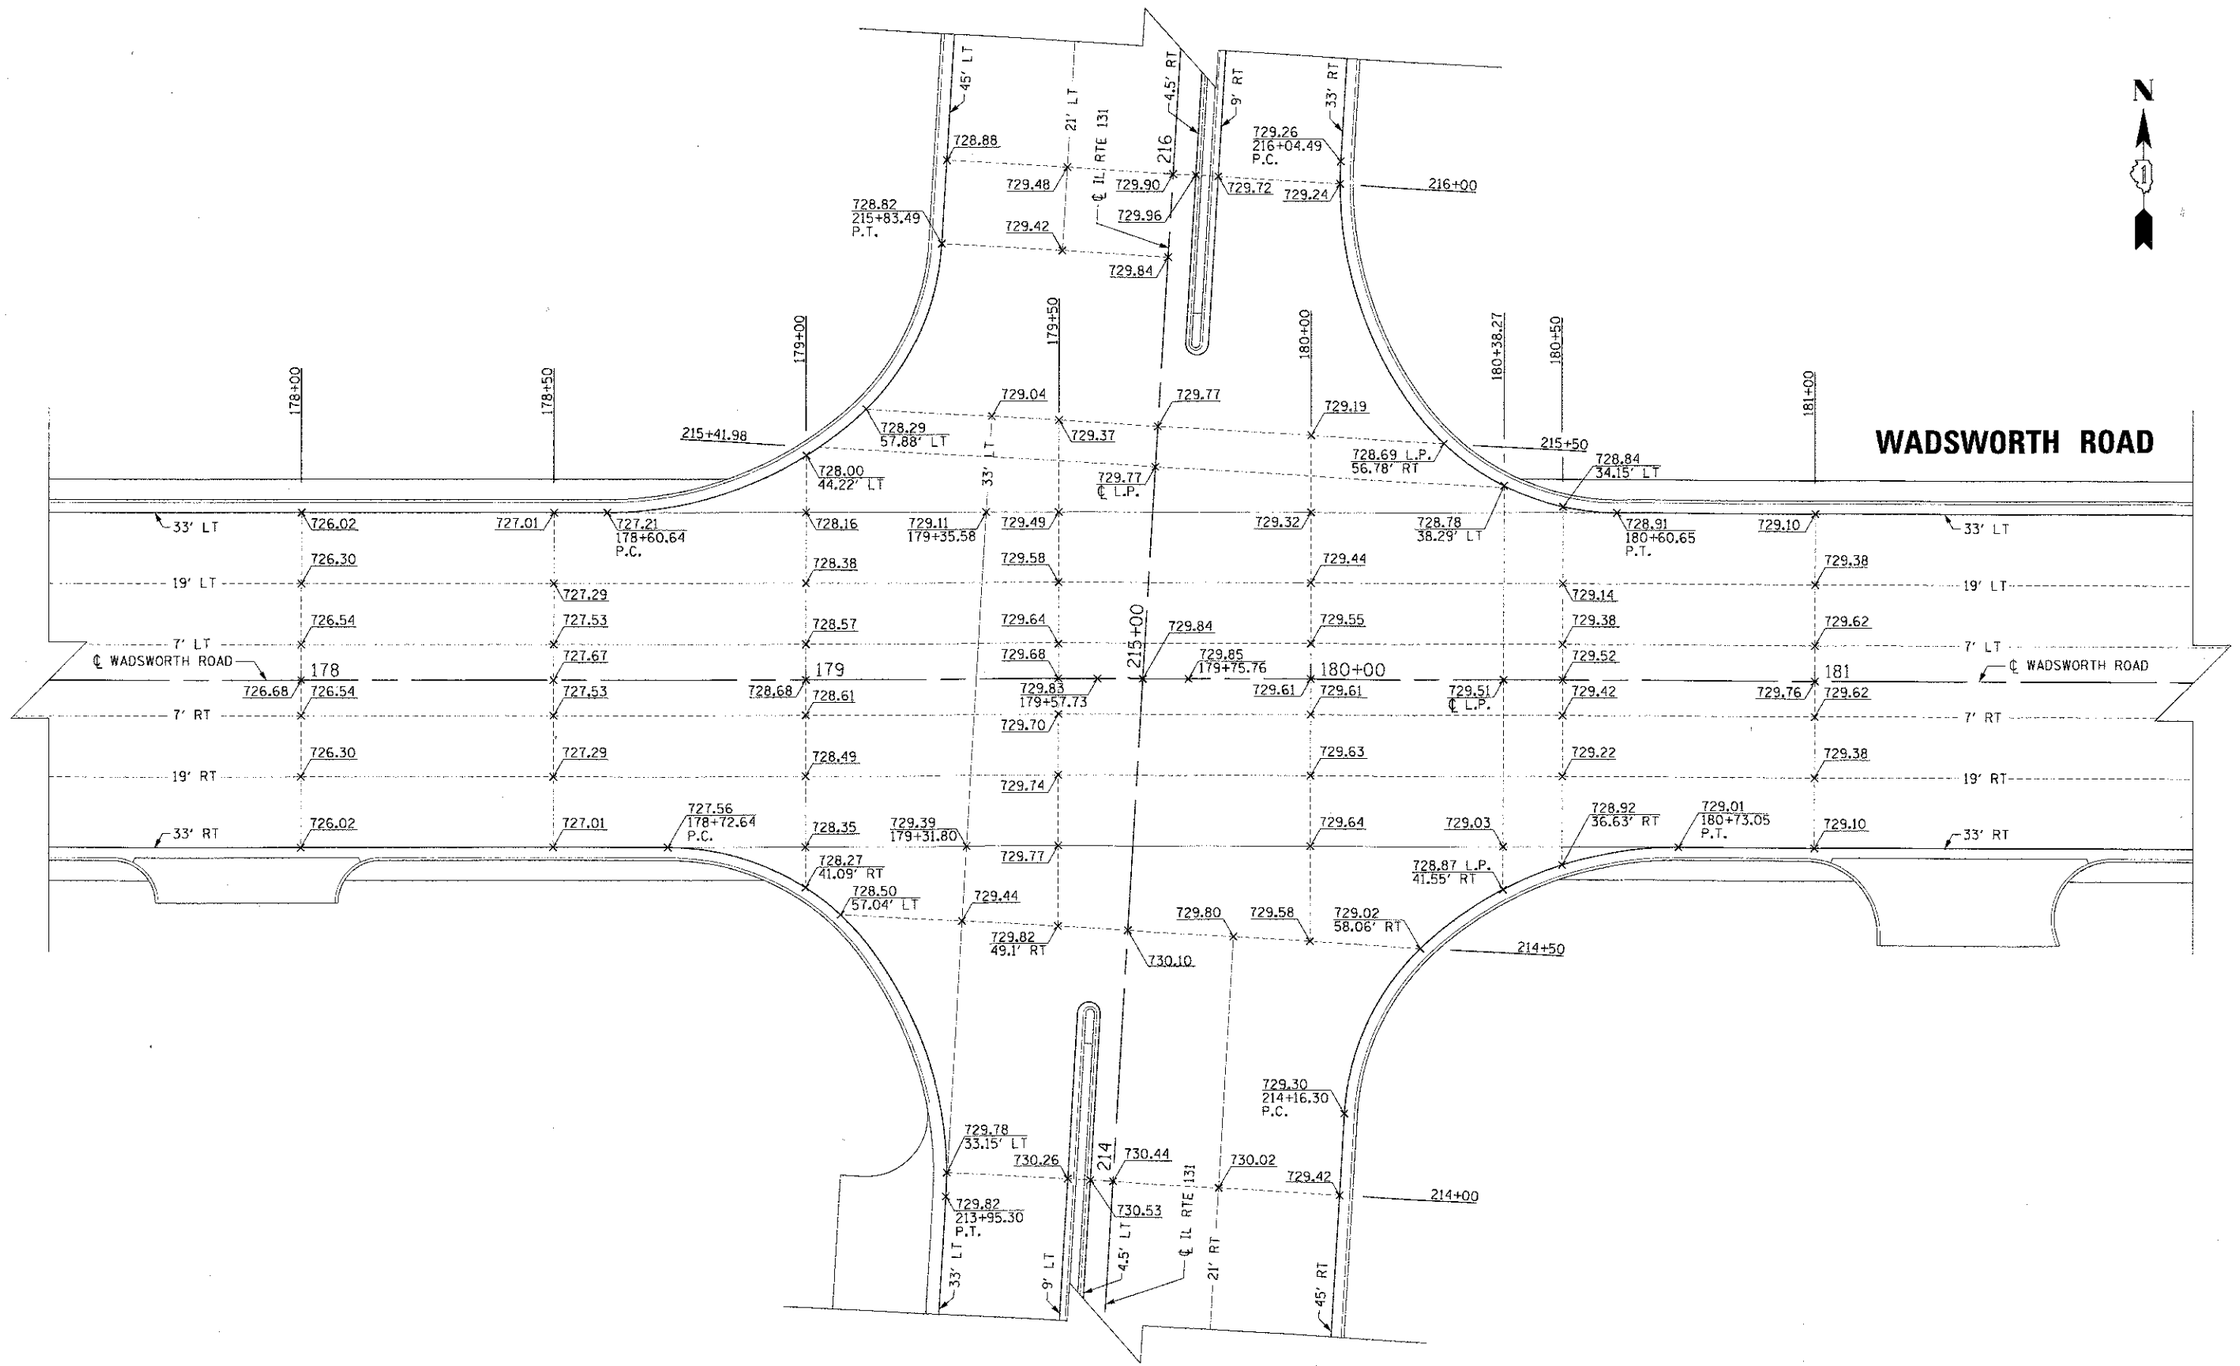

FILE NAME = ASM:\02GTN\0422\TNCtwl\TNT_040224.01.SHT	USER NAME = mtaylor	DESIGNED -	REVISED -	STATE OF ILLINOIS DEPARTMENT OF TRANSPORTATION	WADSWORTH ROAD AT GREEN BAY ROAD INTERSECTION PAVING DETAIL	F.A.U. RTE.	SECTION	COUNTY	TOTAL SHEETS	SHEET NO.
		DRAWN -	REVISED -			1209	03-00033-12-CH	LAKE	189	96
	PLOT SCALE = 15'	CHECKED -	REVISED -						CONTRACT NO. 63766	
	PLOT DATE = 11/13/2012	DATE -	REVISED -		SCALE:	SHEET NO. OF SHEETS	STA. TO STA.	FED. ROAD DIST. NO. 1	ILLINOIS	FED. AID PROJECT