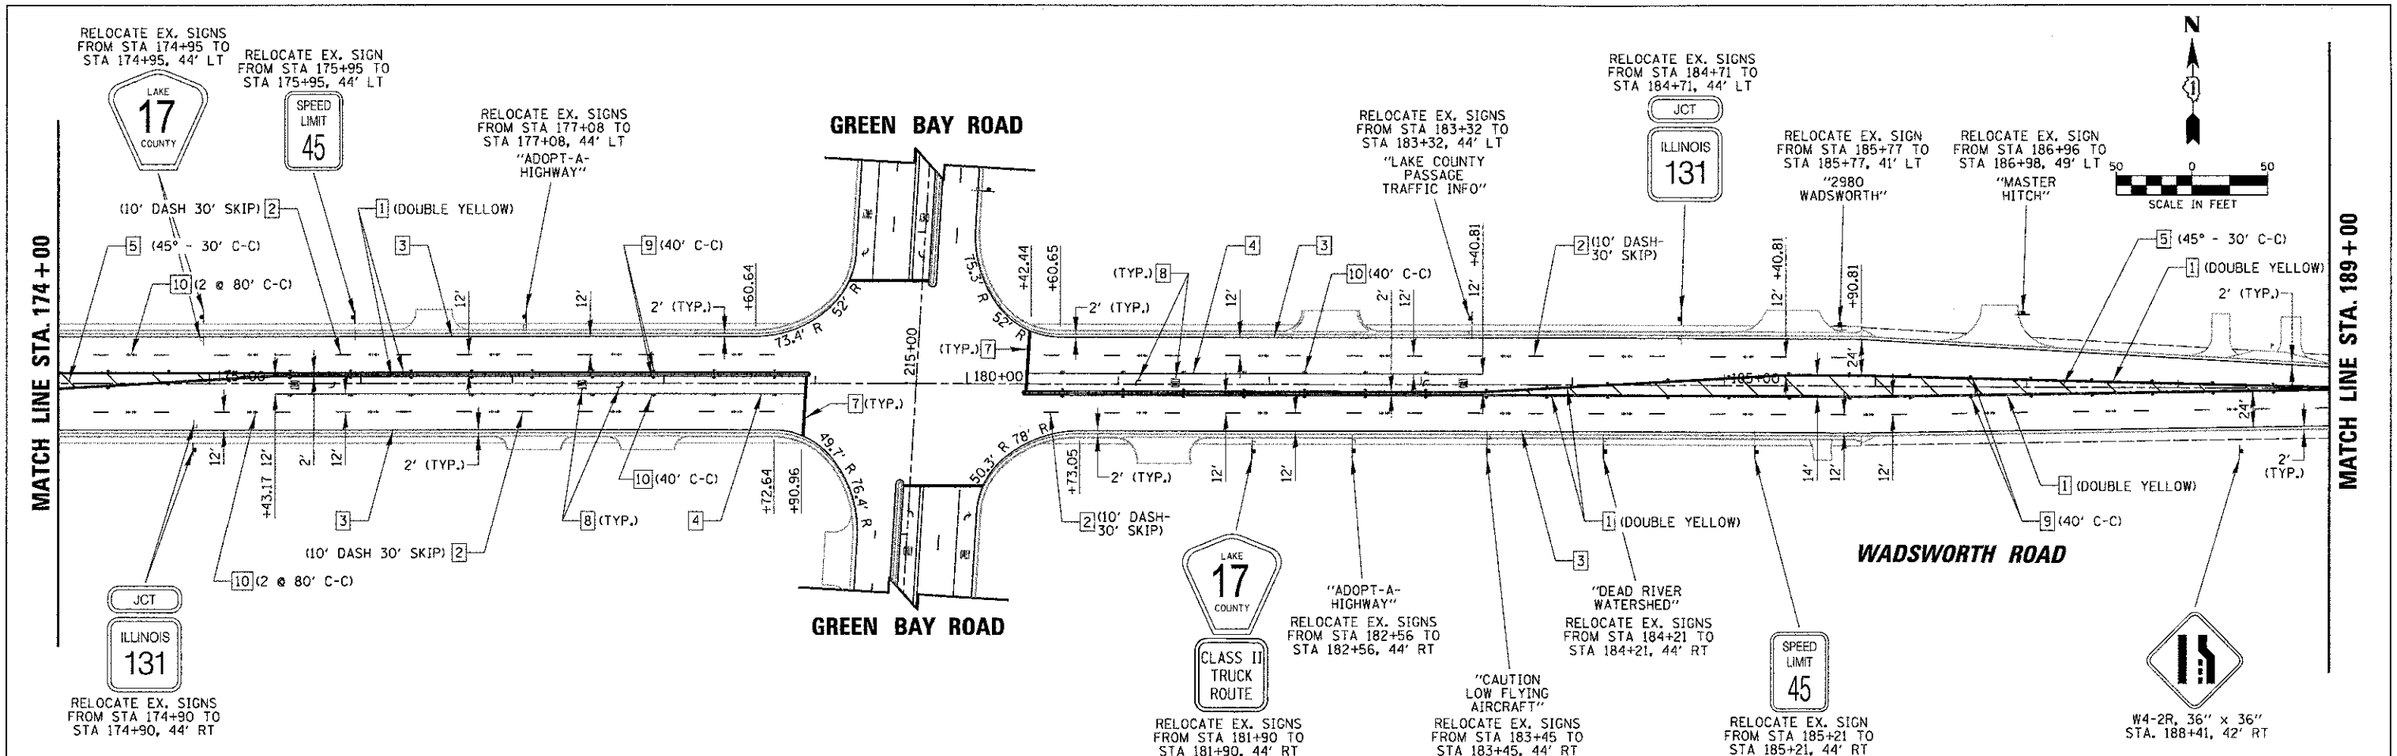

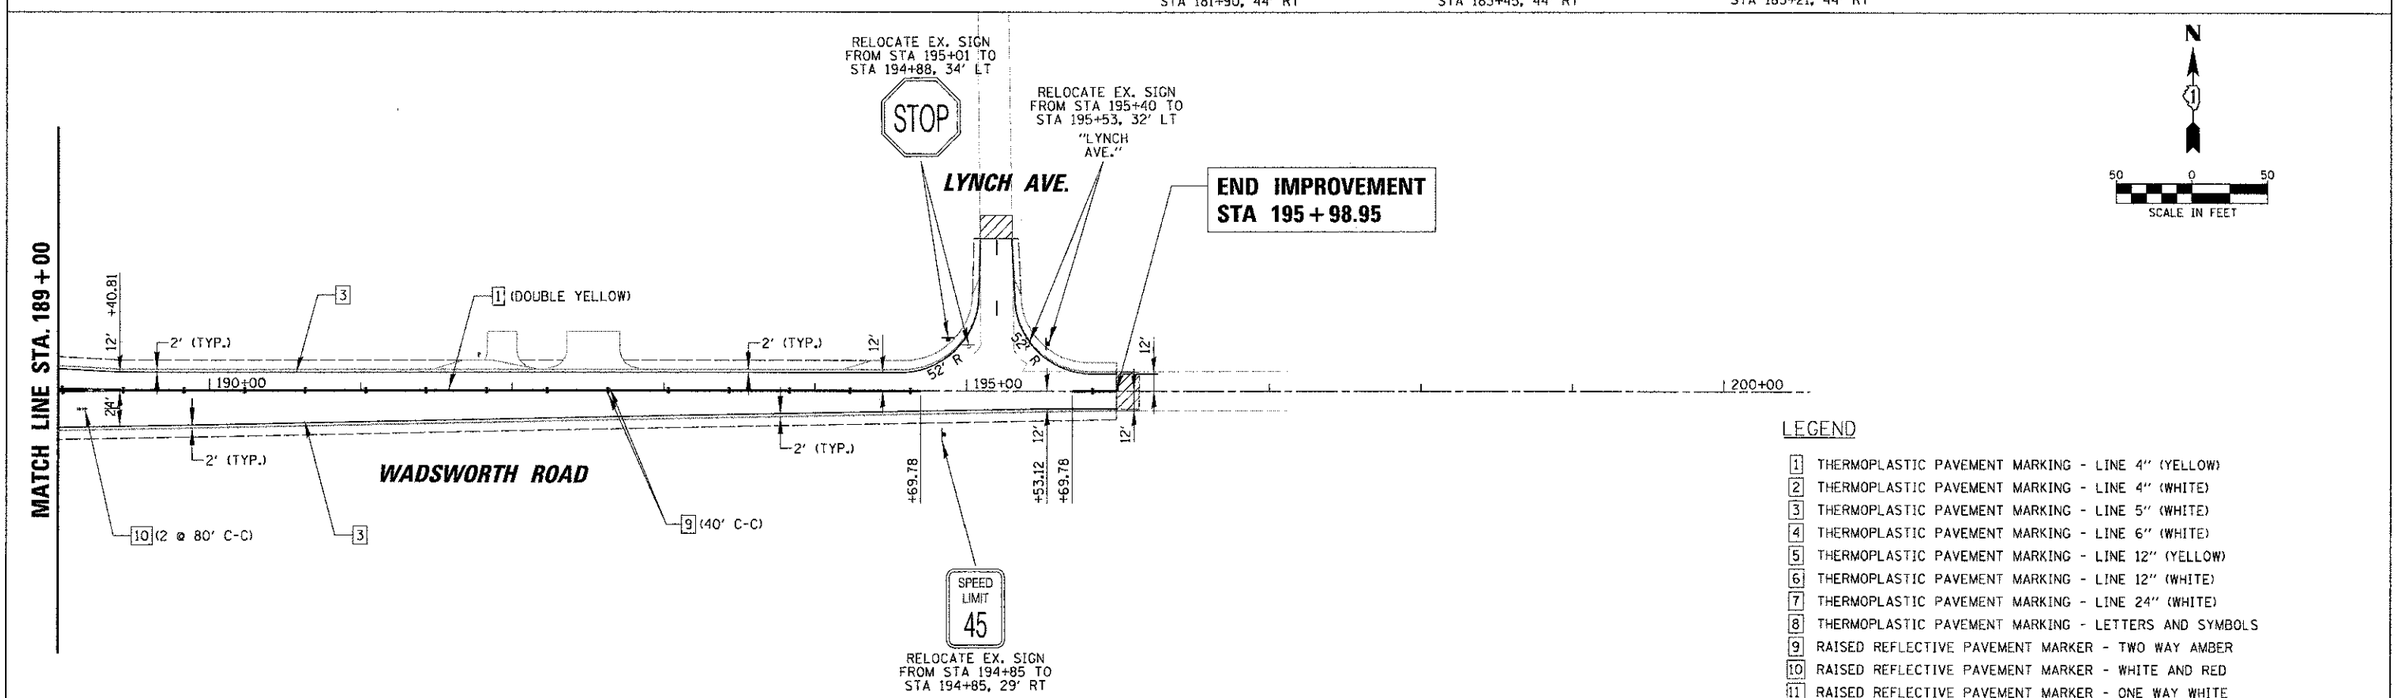

LEGEND

1. THERMOPLASTIC PAVEMENT MARKING - LINE 4" (YELLOW)
2. THERMOPLASTIC PAVEMENT MARKING - LINE 4" (WHITE)
3. THERMOPLASTIC PAVEMENT MARKING - LINE 5" (WHITE)
4. THERMOPLASTIC PAVEMENT MARKING - LINE 6" (WHITE)
5. THERMOPLASTIC PAVEMENT MARKING - LINE 12" (YELLOW)
6. THERMOPLASTIC PAVEMENT MARKING - LINE 12" (WHITE)
7. THERMOPLASTIC PAVEMENT MARKING - LINE 24" (WHITE)
8. THERMOPLASTIC PAVEMENT MARKING - LETTERS AND SYMBOLS
9. RAISED REFLECTIVE PAVEMENT MARKER - TWO WAY AMBER
10. RAISED REFLECTIVE PAVEMENT MARKER - WHITE AND RED
11. RAISED REFLECTIVE PAVEMENT MARKER - ONE WAY WHITE

NOTE: CONTRACTOR SHALL REINSTATE ALL PAVEMENT MARKINGS BEYOND THE RECONSTRUCTION LIMITS REMOVED DURING MAINTENANCE OF TRAFFIC.

FILE NAME = N:\LCDOT\04229\Civil\PMK_WADSWORTH_02.SHT	USER NAME = nmorel	DESIGNED -	REVISED -
		DRAWN -	REVISED -
	PLOT SCALE = 50'	CHECKED -	REVISED -
	PLOT DATE = 1/22/2013	DATE -	REVISED -

STATE OF ILLINOIS
DEPARTMENT OF TRANSPORTATION

WADSWORTH ROAD
PAVEMENT MARKING AND SIGNING PLAN
STA. 174+00 TO STA. 195+98.95

SCALE: | SHEET NO. OF SHEETS | STA. TO STA.

F.A.U. RTE.	SECTION	COUNTY	TOTAL SHEETS	SHEET NO.
1209	03-00033-12-CH	LAKE	189	99

CONTRACT NO. **63766**

FED. ROAD DIST. NO. 1 | ILLINOIS | FED. AID PROJECT