EXISTING EQUIPMENT TO BE REMOVED LEGEND

- R — EXISTING SIGNAL HEAD TO BE REMOVED
- R — EXISTING SERVICE INSTALLATION TO BE REMOVED
- RMF — EXISTING SIGNAL POST AND FOUNDATION TO BE REMOVED
- RMF — EXISTING MAST ARM POLE AND FOUNDATION TO BE REMOVED
- R — EXISTING CONTROLLER TO BE REMOVED
- R — EXISTING HANDHOLE TO BE REMOVED
- R — EXISTING PEDESTRIAN SIGNAL HEAD TO BE REMOVED
- R — EXISTING PEDESTRIAN PUSHBUTTON TO BE REMOVED
- R — EMERGENCY VEHICLE LIGHT DETECTOR TO BE REMOVED
- R — CONFIRMATION BEACON TO BE REMOVED
- R — EXISTING HEAVY-DUTY HANDHOLE TO BE REMOVED
- R — EXISTING WOOD POLE TO BE REMOVED
- R — EXISTING MICROWAVE VEHICLE SENSOR TO BE REMOVED

N

0 10 20 40

SCALE: 1" = 20'

NOTE: THE GENERAL CONTRACTOR IS REQUIRED TO HIRE AN ENVIRONMENTAL FIRM WITH AT LEAST FIVE (5) DOCUMENTED LEAKING UNDERGROUND STORAGE TANK CLEANUPS OR THAT IS PRE-QUALIFIED IN HAZARDOUS WASTE BY THE ILLINOIS DEPARTMENT OF TRANSPORTATION TO REMEDIATE THE SOIL CONTAMINATION AND MONITOR FOR WORKER PROTECTION.

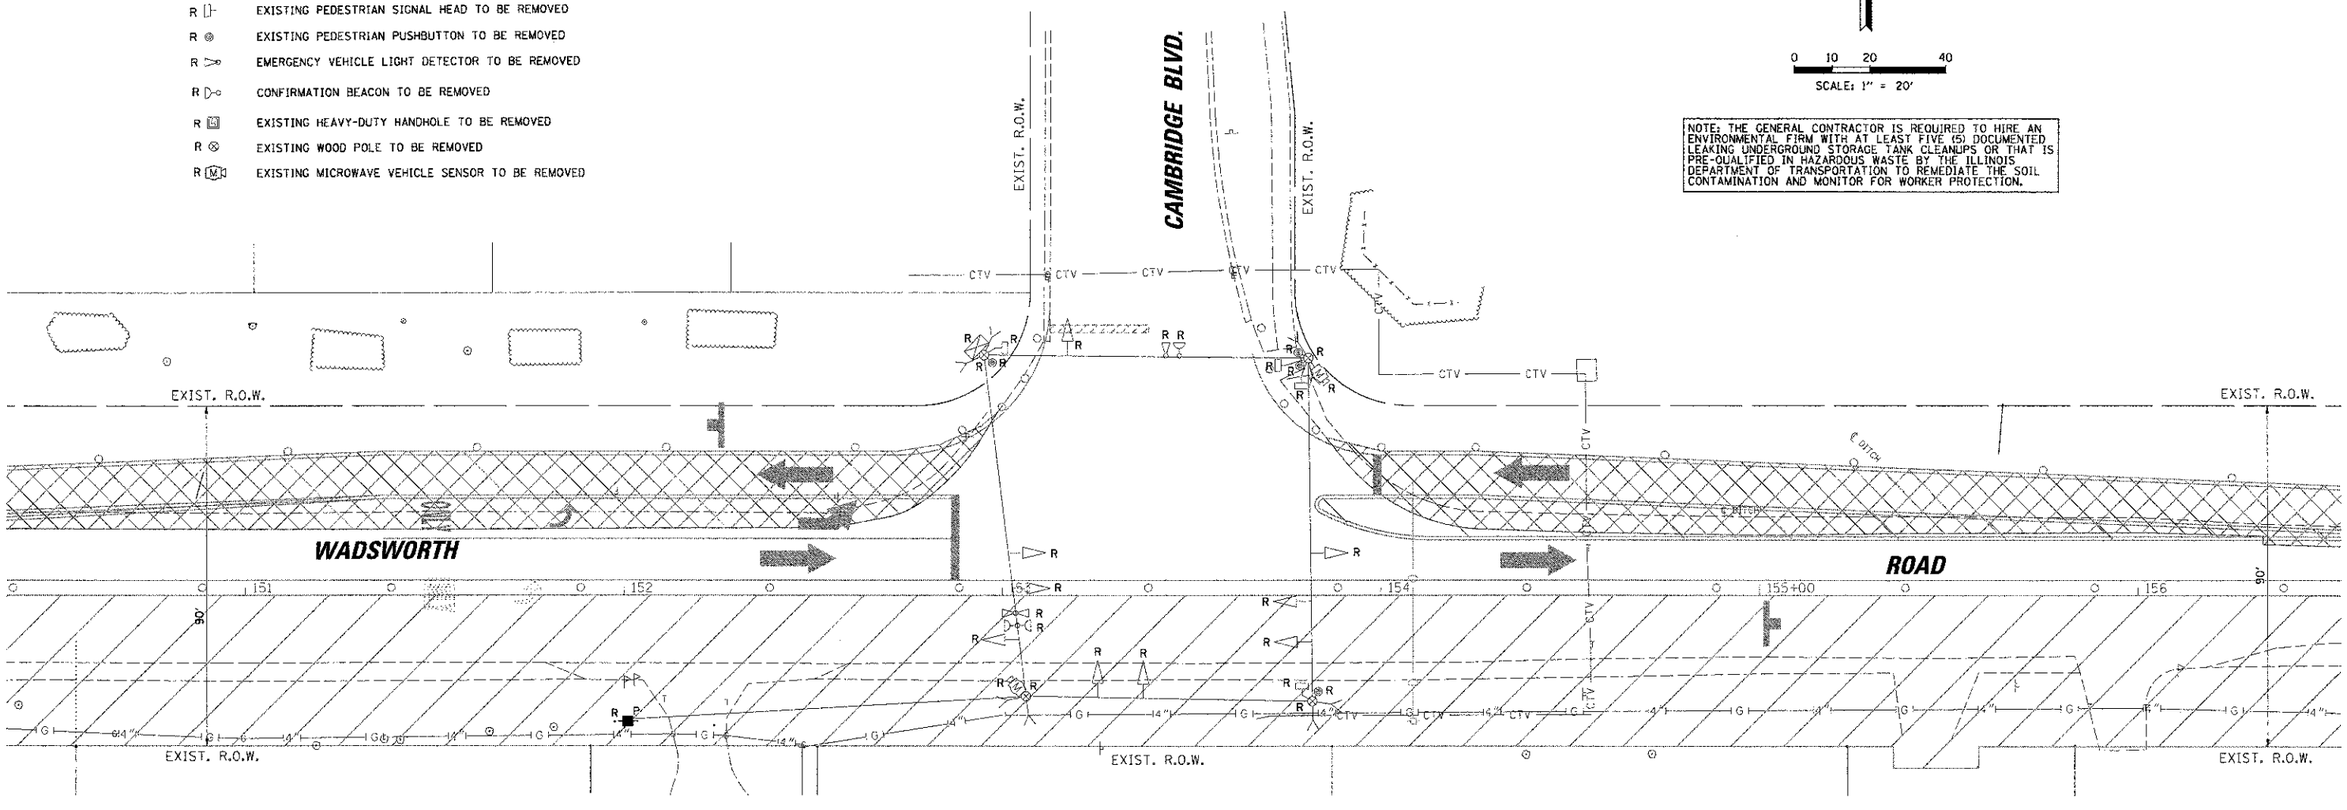

Remove Existing Traffic Signal Equipment Each 1

The following existing traffic signal equipment shall be removed by the Contractor, shall remain the property of the County and shall be delivered by the Contractor to the County yard as per the traffic signal specifications or as directed by the County Traffic Engineer.

1 EACH TEMPORARY TRAFFIC SIGNAL

CONSTRUCTION NOTES:

1. THE TEMPORARY TRAFFIC SIGNALS SHALL REMAIN OPERATIONAL DURING INSTALLATION OF THE NEW TRAFFIC SIGNAL EQUIPMENT.

2. REMOVAL OF TEMPORARY TRAFFIC SIGNAL EQUIPMENT SHALL BE COMPLETED UPON ACTIVATION OF PROPOSED TRAFFIC SIGNAL.

CHRISTOPHER B. BURKE ENGINEERING LTD.
9575 West Higgins Road, Suite 600
Rosemont, Illinois 60018
(847) 823-0500

PLAN / PROFILE — SURVEYED / PLOTTED / ALIGNMENT CHECKED / BM. NOTED / STRUCTURE NOTATNS CHKD — NOTE BOOK NO. — CADD FILE NAME — DATE

FILE NAME = N:\LCDOT\B4229\Traffic\207_TMP_Cmbrdge\wads.dgn	USER NAME = nmarel	DESIGNED -	REVISED -
		DRAWN -	REVISED -
	PLOT SCALE = 20'	CHECKED -	REVISED -
	PLOT DATE = 1/22/2013	DATE -	REVISED -

STATE OF ILLINOIS
DEPARTMENT OF TRANSPORTATION

REMOVE EXISTING TEMPORARY TRAFFIC SIGNAL EQUIPMENT PLAN
WADSWORTH ROAD AT CAMBRIDGE BOULEVARD
LAKE COUNTY, ILLINOIS

SCALE: | SHEET NO. OF SHEETS | STA. TO STA.

F.A.U. RTE.	SECTION	COUNTY	TOTAL SHEETS	SHEET NO.
1209	03-00033-12-CH	LAKE	189	108

CONTRACT NO. 63766

FED. ROAD DIST. NO. 1 | ILLINOIS | FED. AID PROJECT