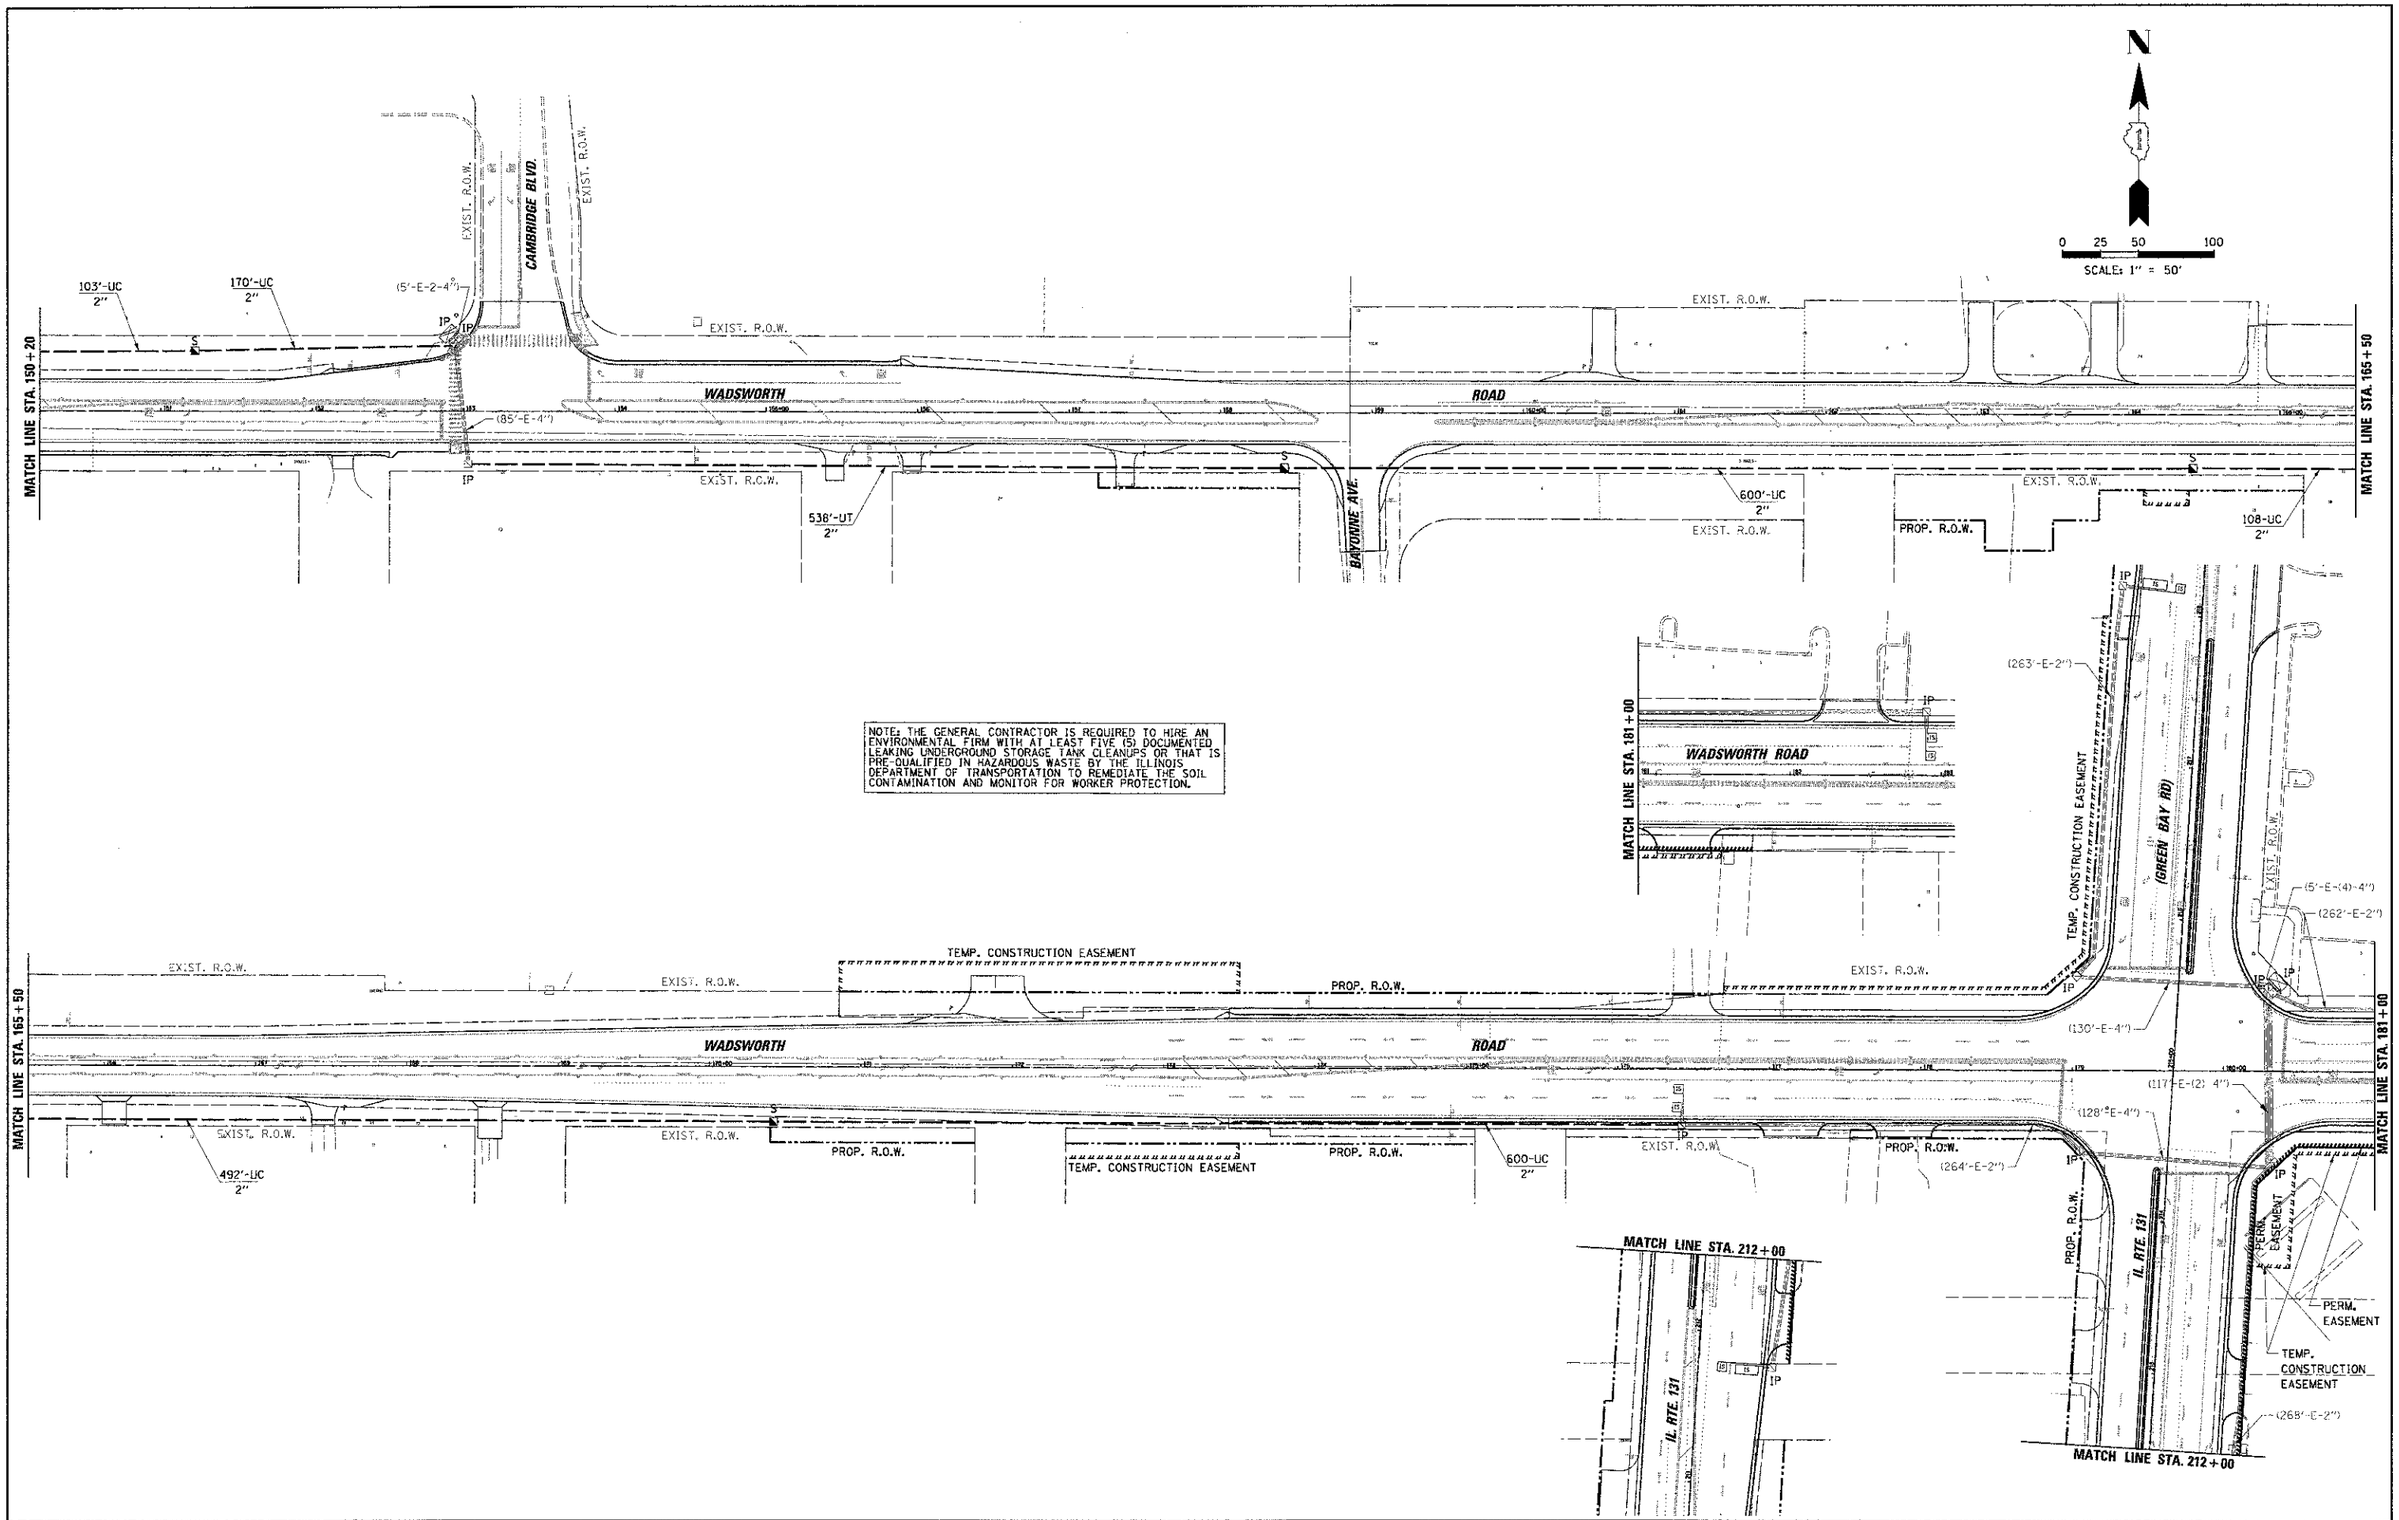

NOTE: THE GENERAL CONTRACTOR IS REQUIRED TO HIRE AN ENVIRONMENTAL FIRM WITH AT LEAST FIVE (5) DOCUMENTED LEAKING UNDERGROUND STORAGE TANK CLEANUPS OR THAT IS PRE-QUALIFIED IN HAZARDOUS WASTE BY THE ILLINOIS DEPARTMENT OF TRANSPORTATION TO REMEDIATE THE SOIL CONTAMINATION AND MONITOR FOR WORKER PROTECTION.

CHRISTOPHER B. BURKE ENGINEERING LTD.
975 West Higgins Road, Suite 600
Schaumburg, Illinois 60018
(847) 823-0500

PLAN — SURVEYED / PLOTTED / ALIGNMENT CHECKED / BASELINE PLOTTED / CADD FILE NAME / NOTE BOOK NO. / DATE / BY

PROFILE — SURVEYED / PLOTTED / GRADES CHECKED / BASELINE PLOTTED / STRUCTURE NOTATIONS CHKD / NOTE BOOK NO. / DATE / BY

FILE NAME = N:\LCDOT\84229\Traffic\217_INT_84229.dgn	USER NAME = nmorsi	DESIGNED -	REVISED -	STATE OF ILLINOIS DEPARTMENT OF TRANSPORTATION	INTERCONNECT PLAN WADSWORTH ROAD DELANEY ROAD TO IL. RTE. 131 (GREEN BAY ROAD) LAKE COUNTY, ILLINOIS	F.A.U. RTE.	SECTION	COUNTY	TOTAL SHEETS	SHEET NO.
		DRAWN -	REVISED -			1209	03-00033-12-CH	LAKE	189	121
	PLOT SCALE = 50'	CHECKED -	REVISED -					CONTRACT NO. 63766		
	PLOT DATE = 1/22/2013	DATE -	REVISED -		SCALE: SHEET NO. OF SHEETS STA. TO STA.	FED. ROAD DIST. NO. 1	ILLINOIS FED. AID PROJECT			