UNINTERRUPTED POWER SUPPLY CABINET INSTALLATION

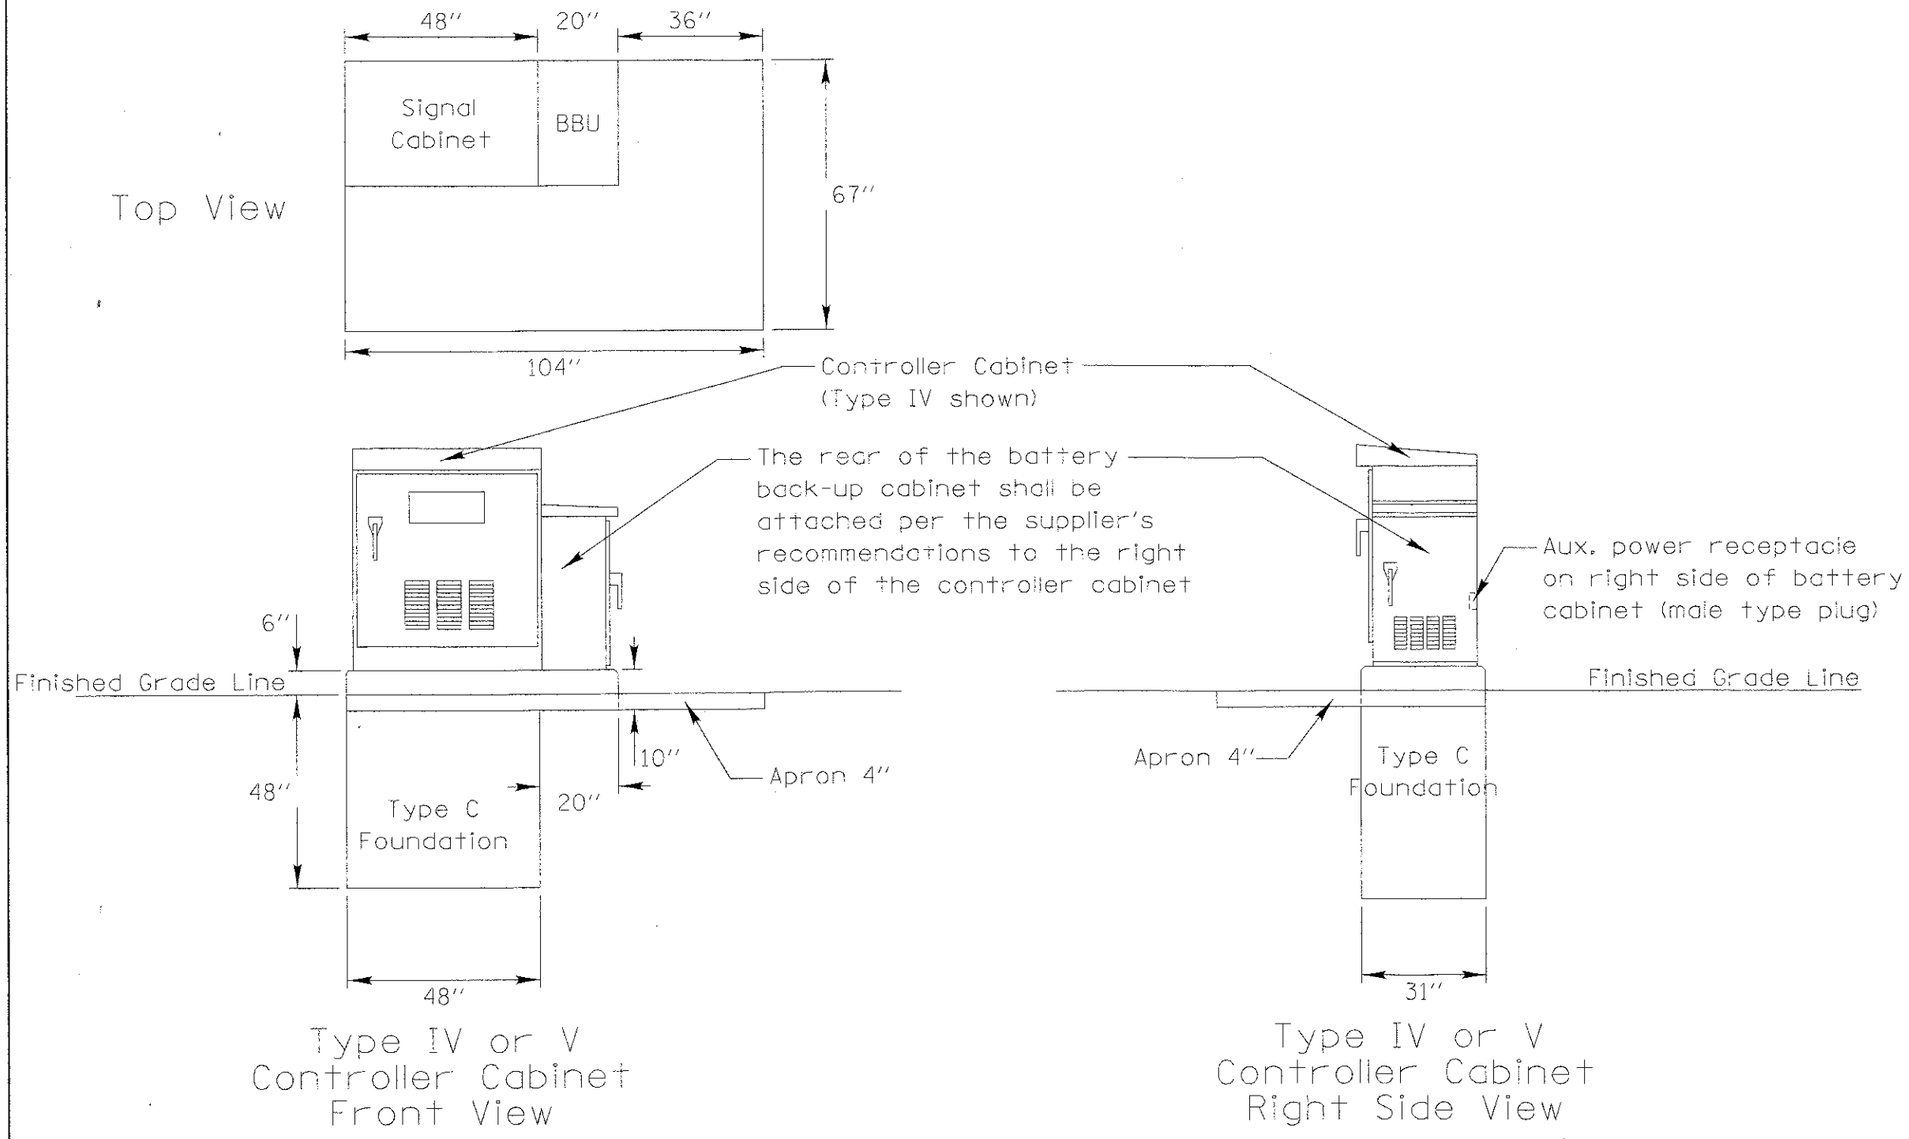

Note: The full depth (54") foundation is only required under the controller cabinet.

REVISIONS	DATE
Reclassified Foundation from Mod D to C - JPS	08/28/07

LakeCounty Division of Transportation

APPROVED BY: A. KHAWAJA
DATE: APRIL 1, 2007

Type C (SPECIAL) Foundation for Traffic Signal Controller Cabinet and U.P.S. Cabinet

LC8501

CHRISTOPHER B. BURKE ENGINEERING LTD.
9575 West Higgins Road, Suite 600
Rosemont, Illinois 60018
(847) 823-0500

FILE NAME = N:\LCDOT\04229\Traffic\025_LC8501.dgn	USER NAME = nmorol	DESIGNED -	REVISED -	STATE OF ILLINOIS DEPARTMENT OF TRANSPORTATION	LAKE COUNTY STANDARDS	F.A.U. RTE. 1209	SECTION 03-00033-12-CH	COUNTY LAKE	TOTAL SHEETS 189	SHEET NO. 129
		DRAWN -	REVISED -					CONTRACT NO. 63766		
	PLOT SCALE = 2"	CHECKED -	REVISED -							
	PLOT DATE = 11/13/2012	DATE -	REVISED -		SCALE: SHEET NO. OF SHEETS STA. TO STA.	FED. ROAD DIST. NO. 1	ILLINOIS	FED. AID PROJECT		