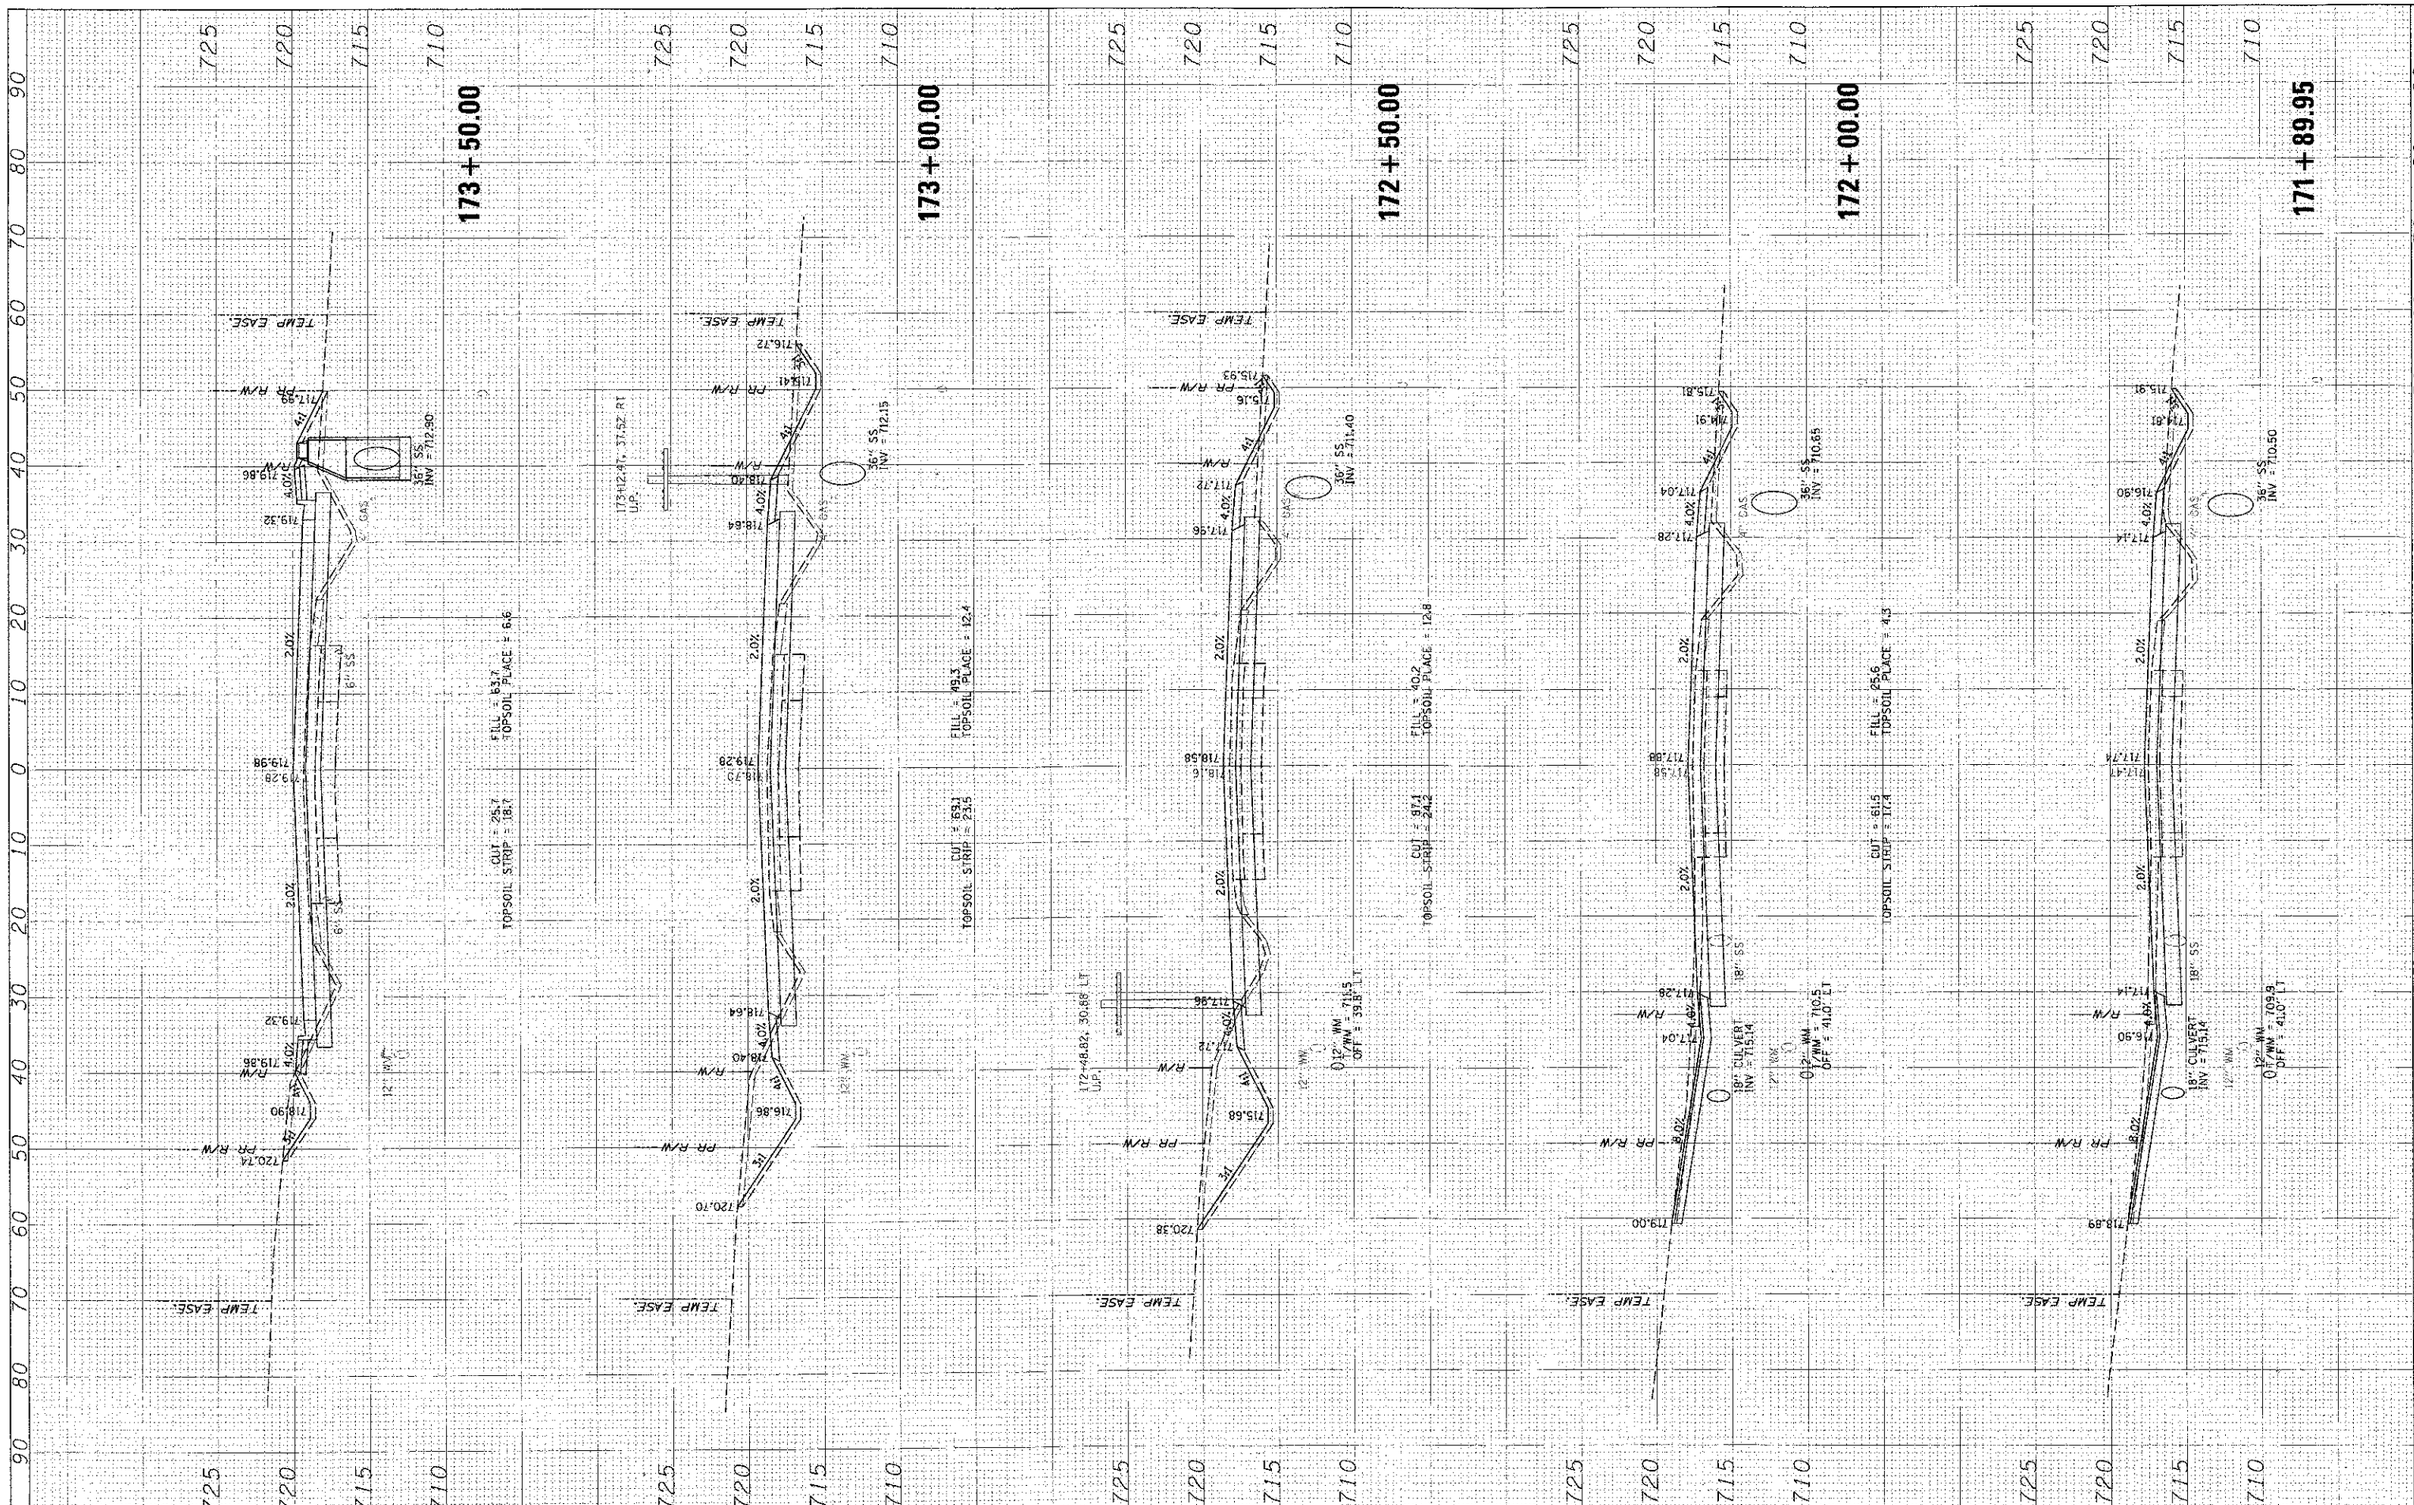


| | | | |
|---|---|---|---|
| FILE NAME = | USER NAME = omaha | DESIGNED - | REVISED - |
| | | DRAWN - | REVISED - |
| | PLOT SCALE = 12' | CHECKED - | REVISED - |
| | PLOT DATE = 11/13/2012 | DATE - | REVISED - |

**STATE OF ILLINOIS**
**DEPARTMENT OF TRANSPORTATION**

**CROSS SECTIONS**
**WADSWORTH ROAD**

SCALE: | SHEET NO. OF SHEETS | STA. 171+89.95 TO STA. 173+50.00

| F.A.U. RTE. | SECTION | COUNTY | TOTAL SHEETS | SHEET NO. |
|---|---|---|---|---|
| 1209 | 03-00033-12-CH | LAKE | 189 | 166 |

CONTRACT NO. 63766

FED. ROAD DIST. NO. 1 ILLINOIS FED. AID PROJECT