| ORIGINAL SURVEY | | BY | DATE |
|---|---|---|---|
| NOTE BOOK | SURVEYED | | |
| | PLOTTED | | |
| | TEMPLATE | | |
| | AREAS | | |
| NO. | AREAS CHECKED | | |

| FINAL SURVEY | | BY | DATE |
|---|---|---|---|
| NOTE BOOK | SURVEYED | | |
| | PLOTTED | | |
| | TEMPLATE | | |
| | AREAS | | |
| NO. | AREAS CHECKED | | |

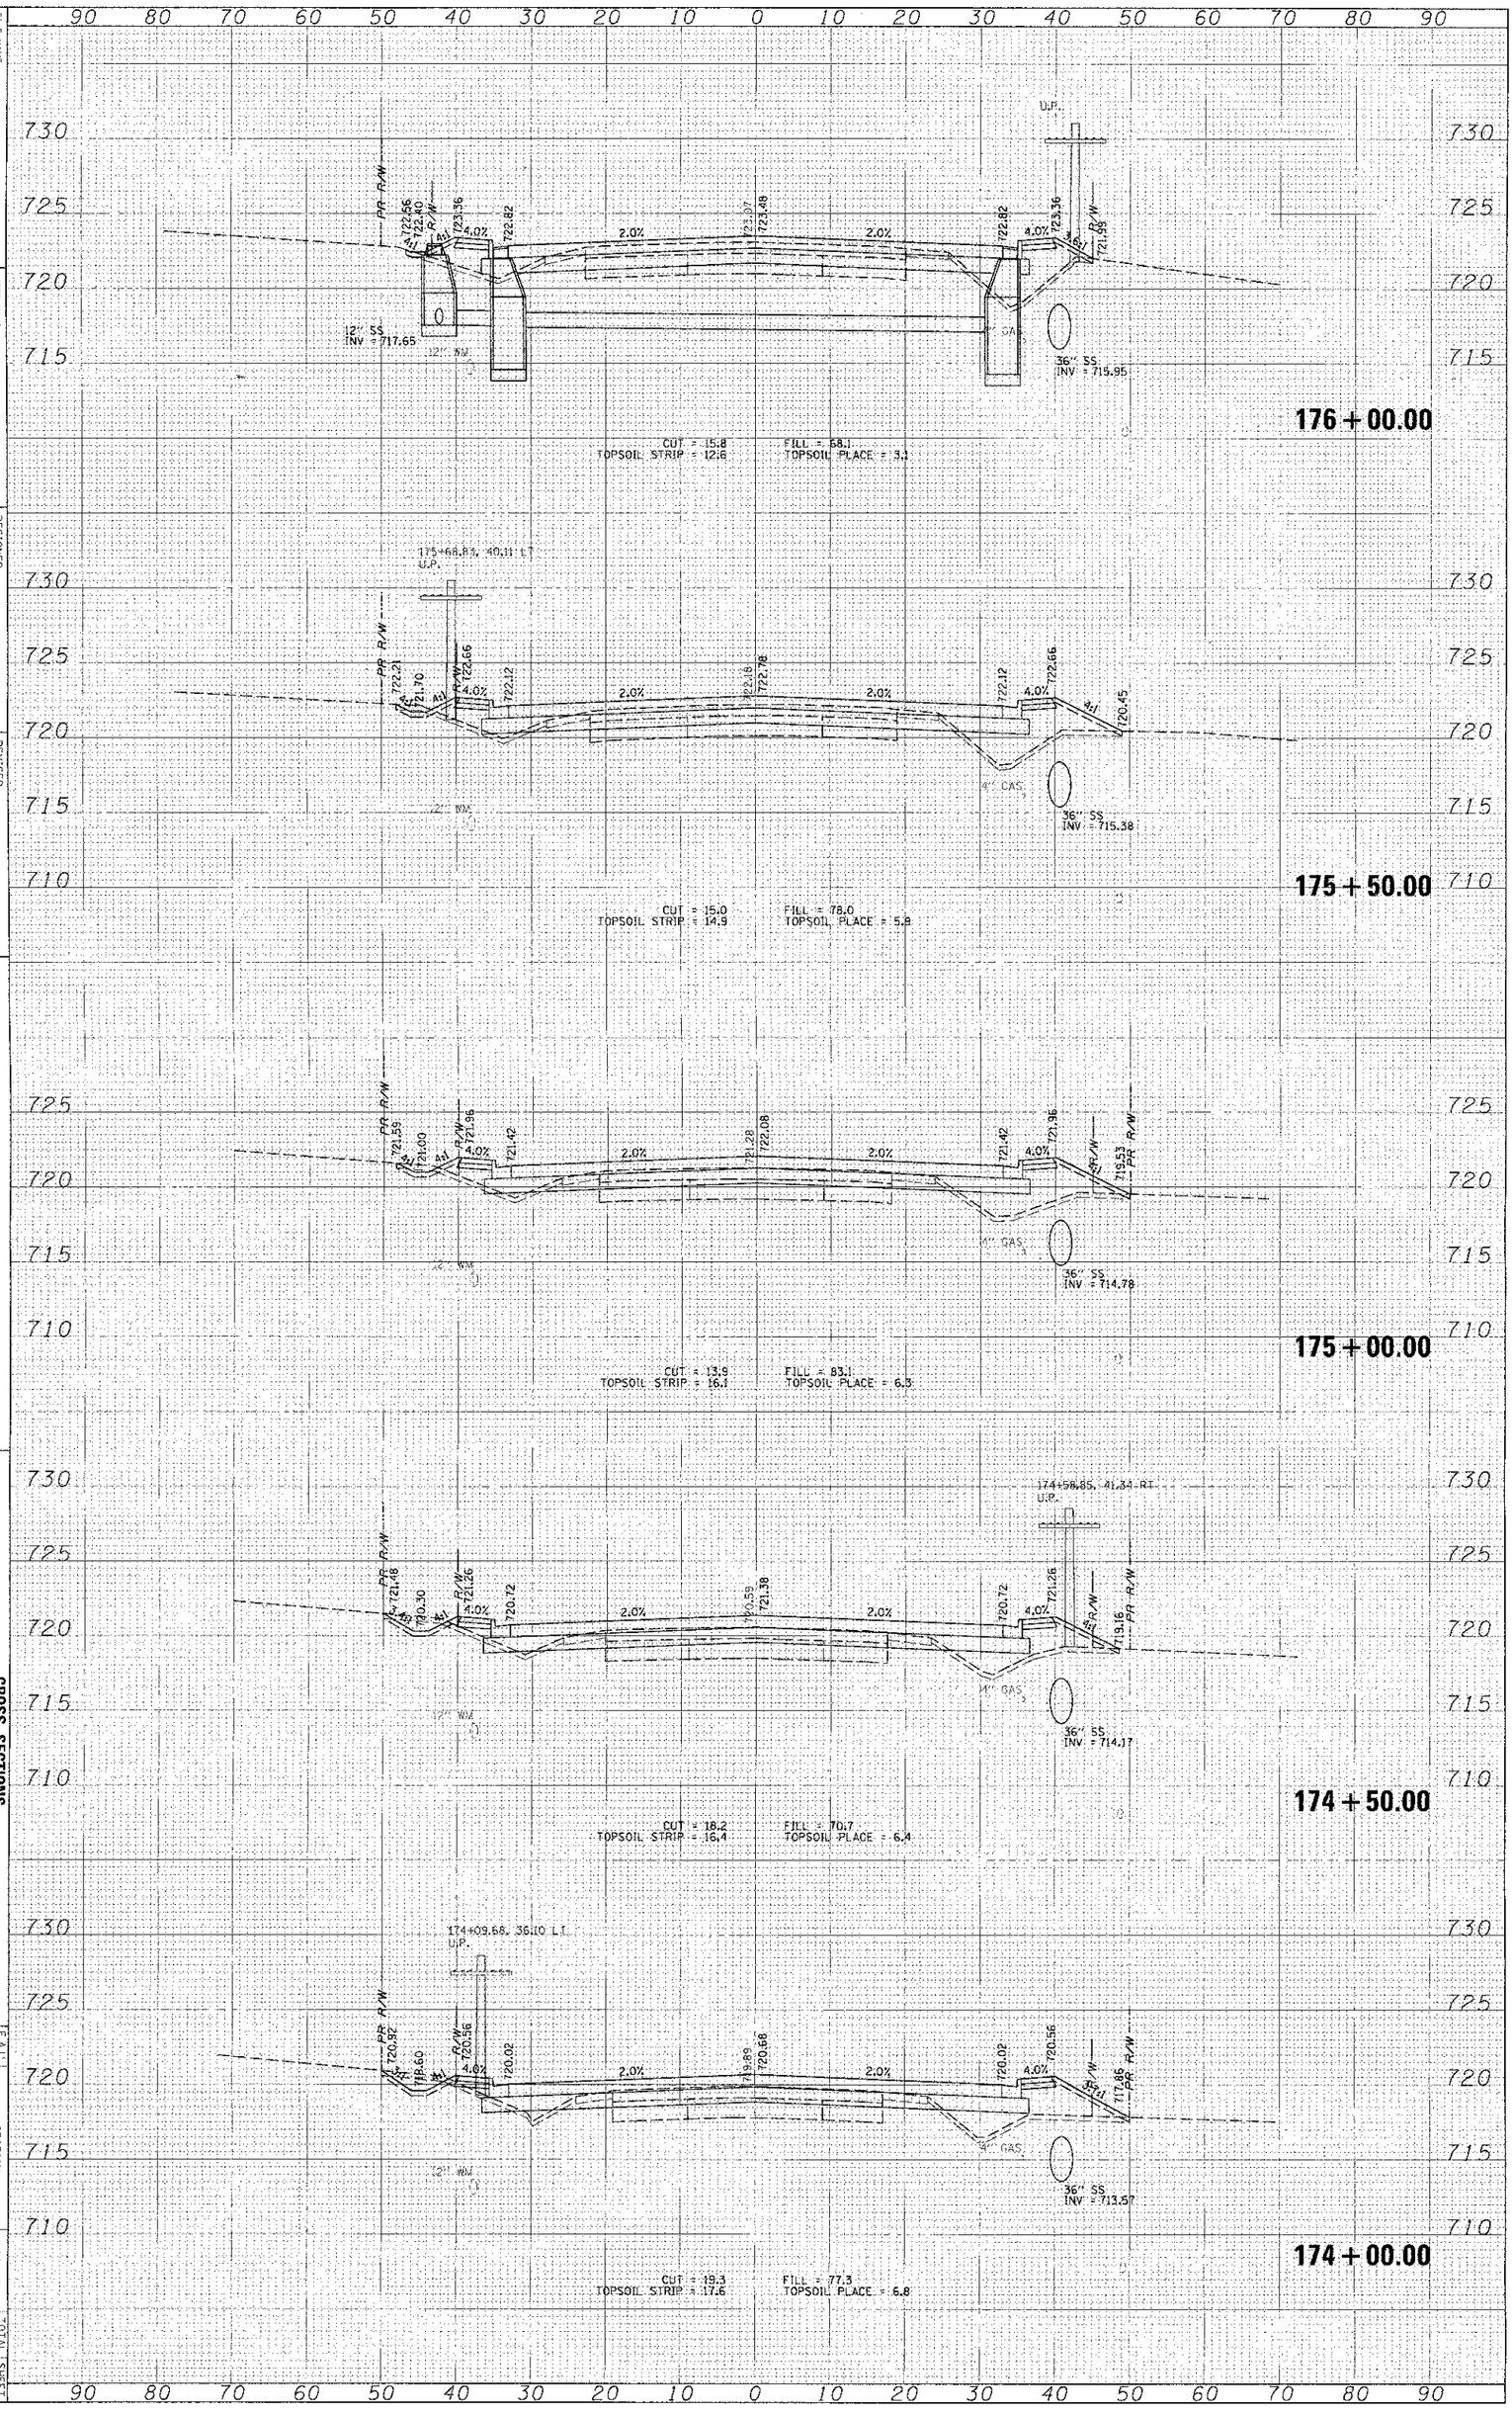


FILE NAME = N:\LCDOT\04229\Civil\PX_WADS_FINAL_01.SHT

USER NAME = mmorel

PLOT SCALE = 10'

PLOT DATE = 11/13/2012

DESIGNED -
DRAWN -
CHECKED -
DATE

REVISED -
REVISED -
REVISED -
REVISED -

**STATE OF ILLINOIS**
**DEPARTMENT OF TRANSPORTATION**

SCALE:

**CROSS SECTIONS**
**WADSWORTH ROAD**

SHEET NO. OF SHEETS : STA. 174+00.00 TO STA. 176+00.00

| F.A.U. RTE. | SECTION | COUNTY | TOTAL SHEETS | SHEET NO. |
|---|---|---|---|---|
| 1209 | 03-00033-12-CH | LAKE | 189 | 167 |

FED. ROAD DIST. NO. 1 ILLINOIS FED. AID PROJECT

CONTRACT NO. 63766