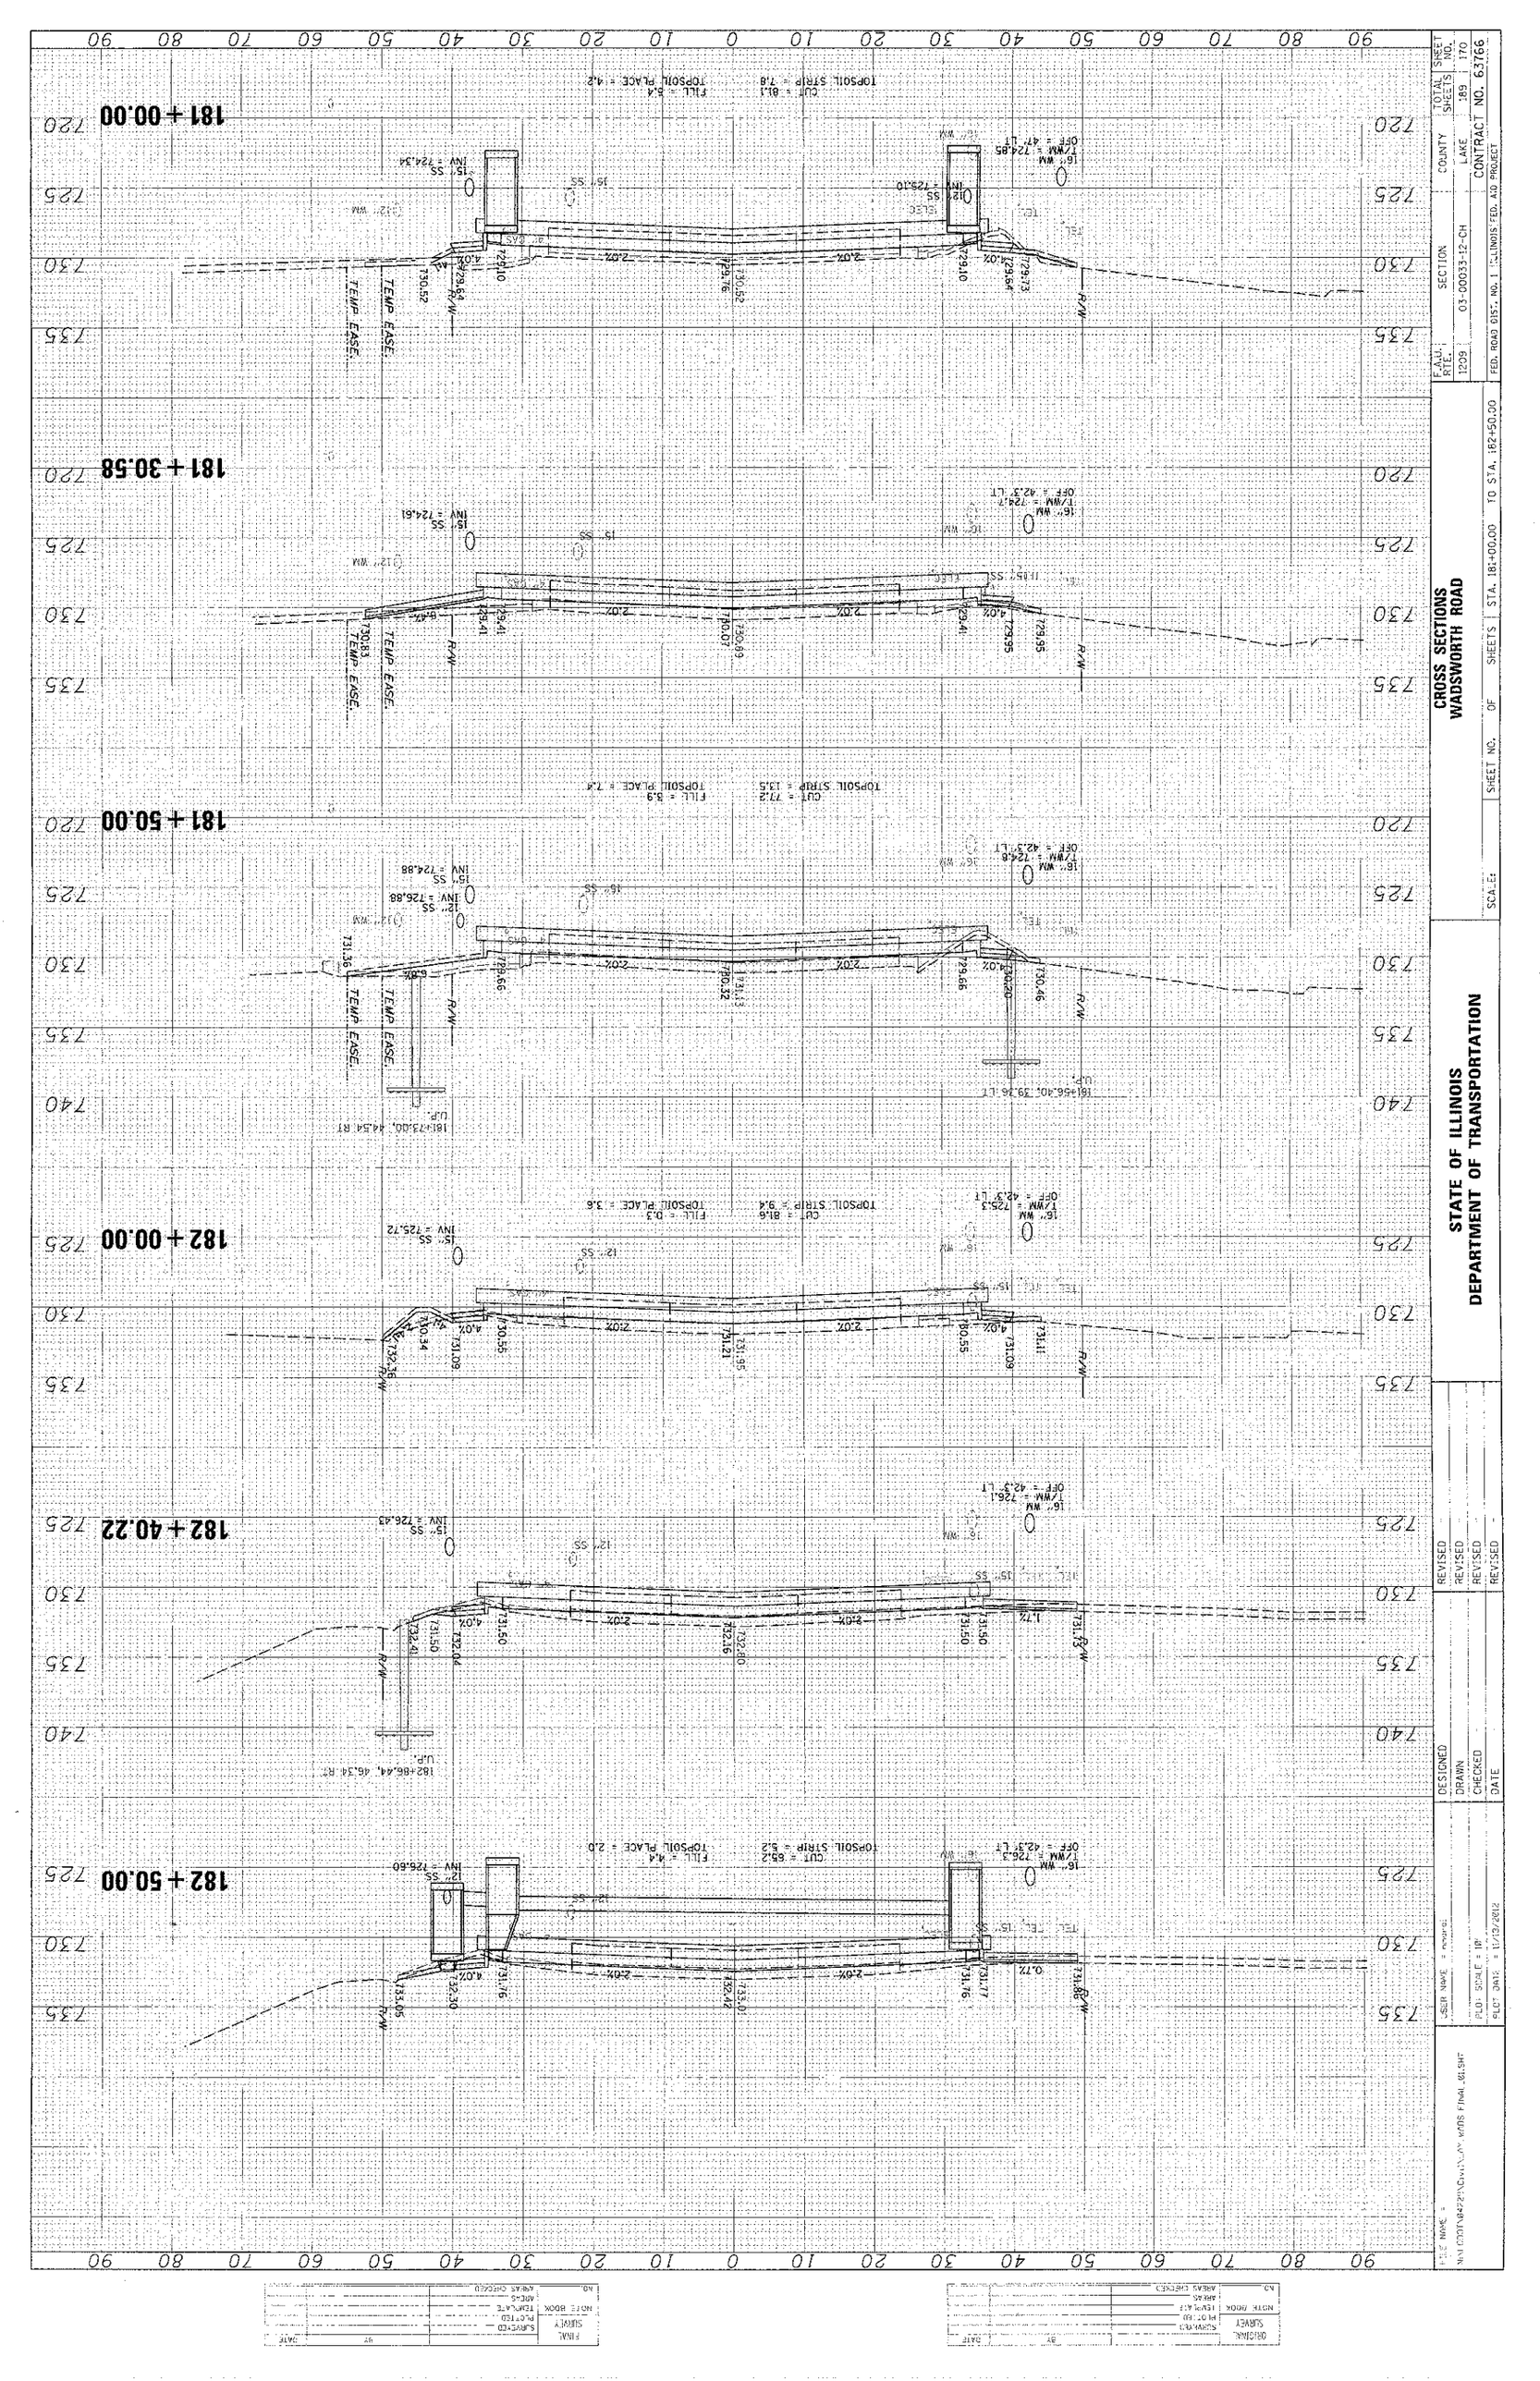

CROSS SECTIONS
WADSWORTH ROAD

STATE OF ILLINOIS
DEPARTMENT OF TRANSPORTATION

F.A.U. RTE.	SECTION	COUNTY	TOTAL SHEETS	SHEET NO.
1209	03-00033-12-CH	LAKE	189	170

CONTRACT NO. 63766

FED. ROAD DIST. NO. 1 ILLINOIS FED. AID PROJECT

SCALE: | SHEET NO. OF SHEETS | STA. 181+00.00 | TO STA. 182+50.00

	REVISED
	REVISED
	REVISED
	REVISED

DESIGNED
DRAWN
CHECKED
DATE

USER NAME = mcevoy

PLOT SCALE = 10'

PLOT DATE = 11/13/2012

FILE NAME = N:\ROADWAY\Projects\Contracts\63766\Final\181SHT