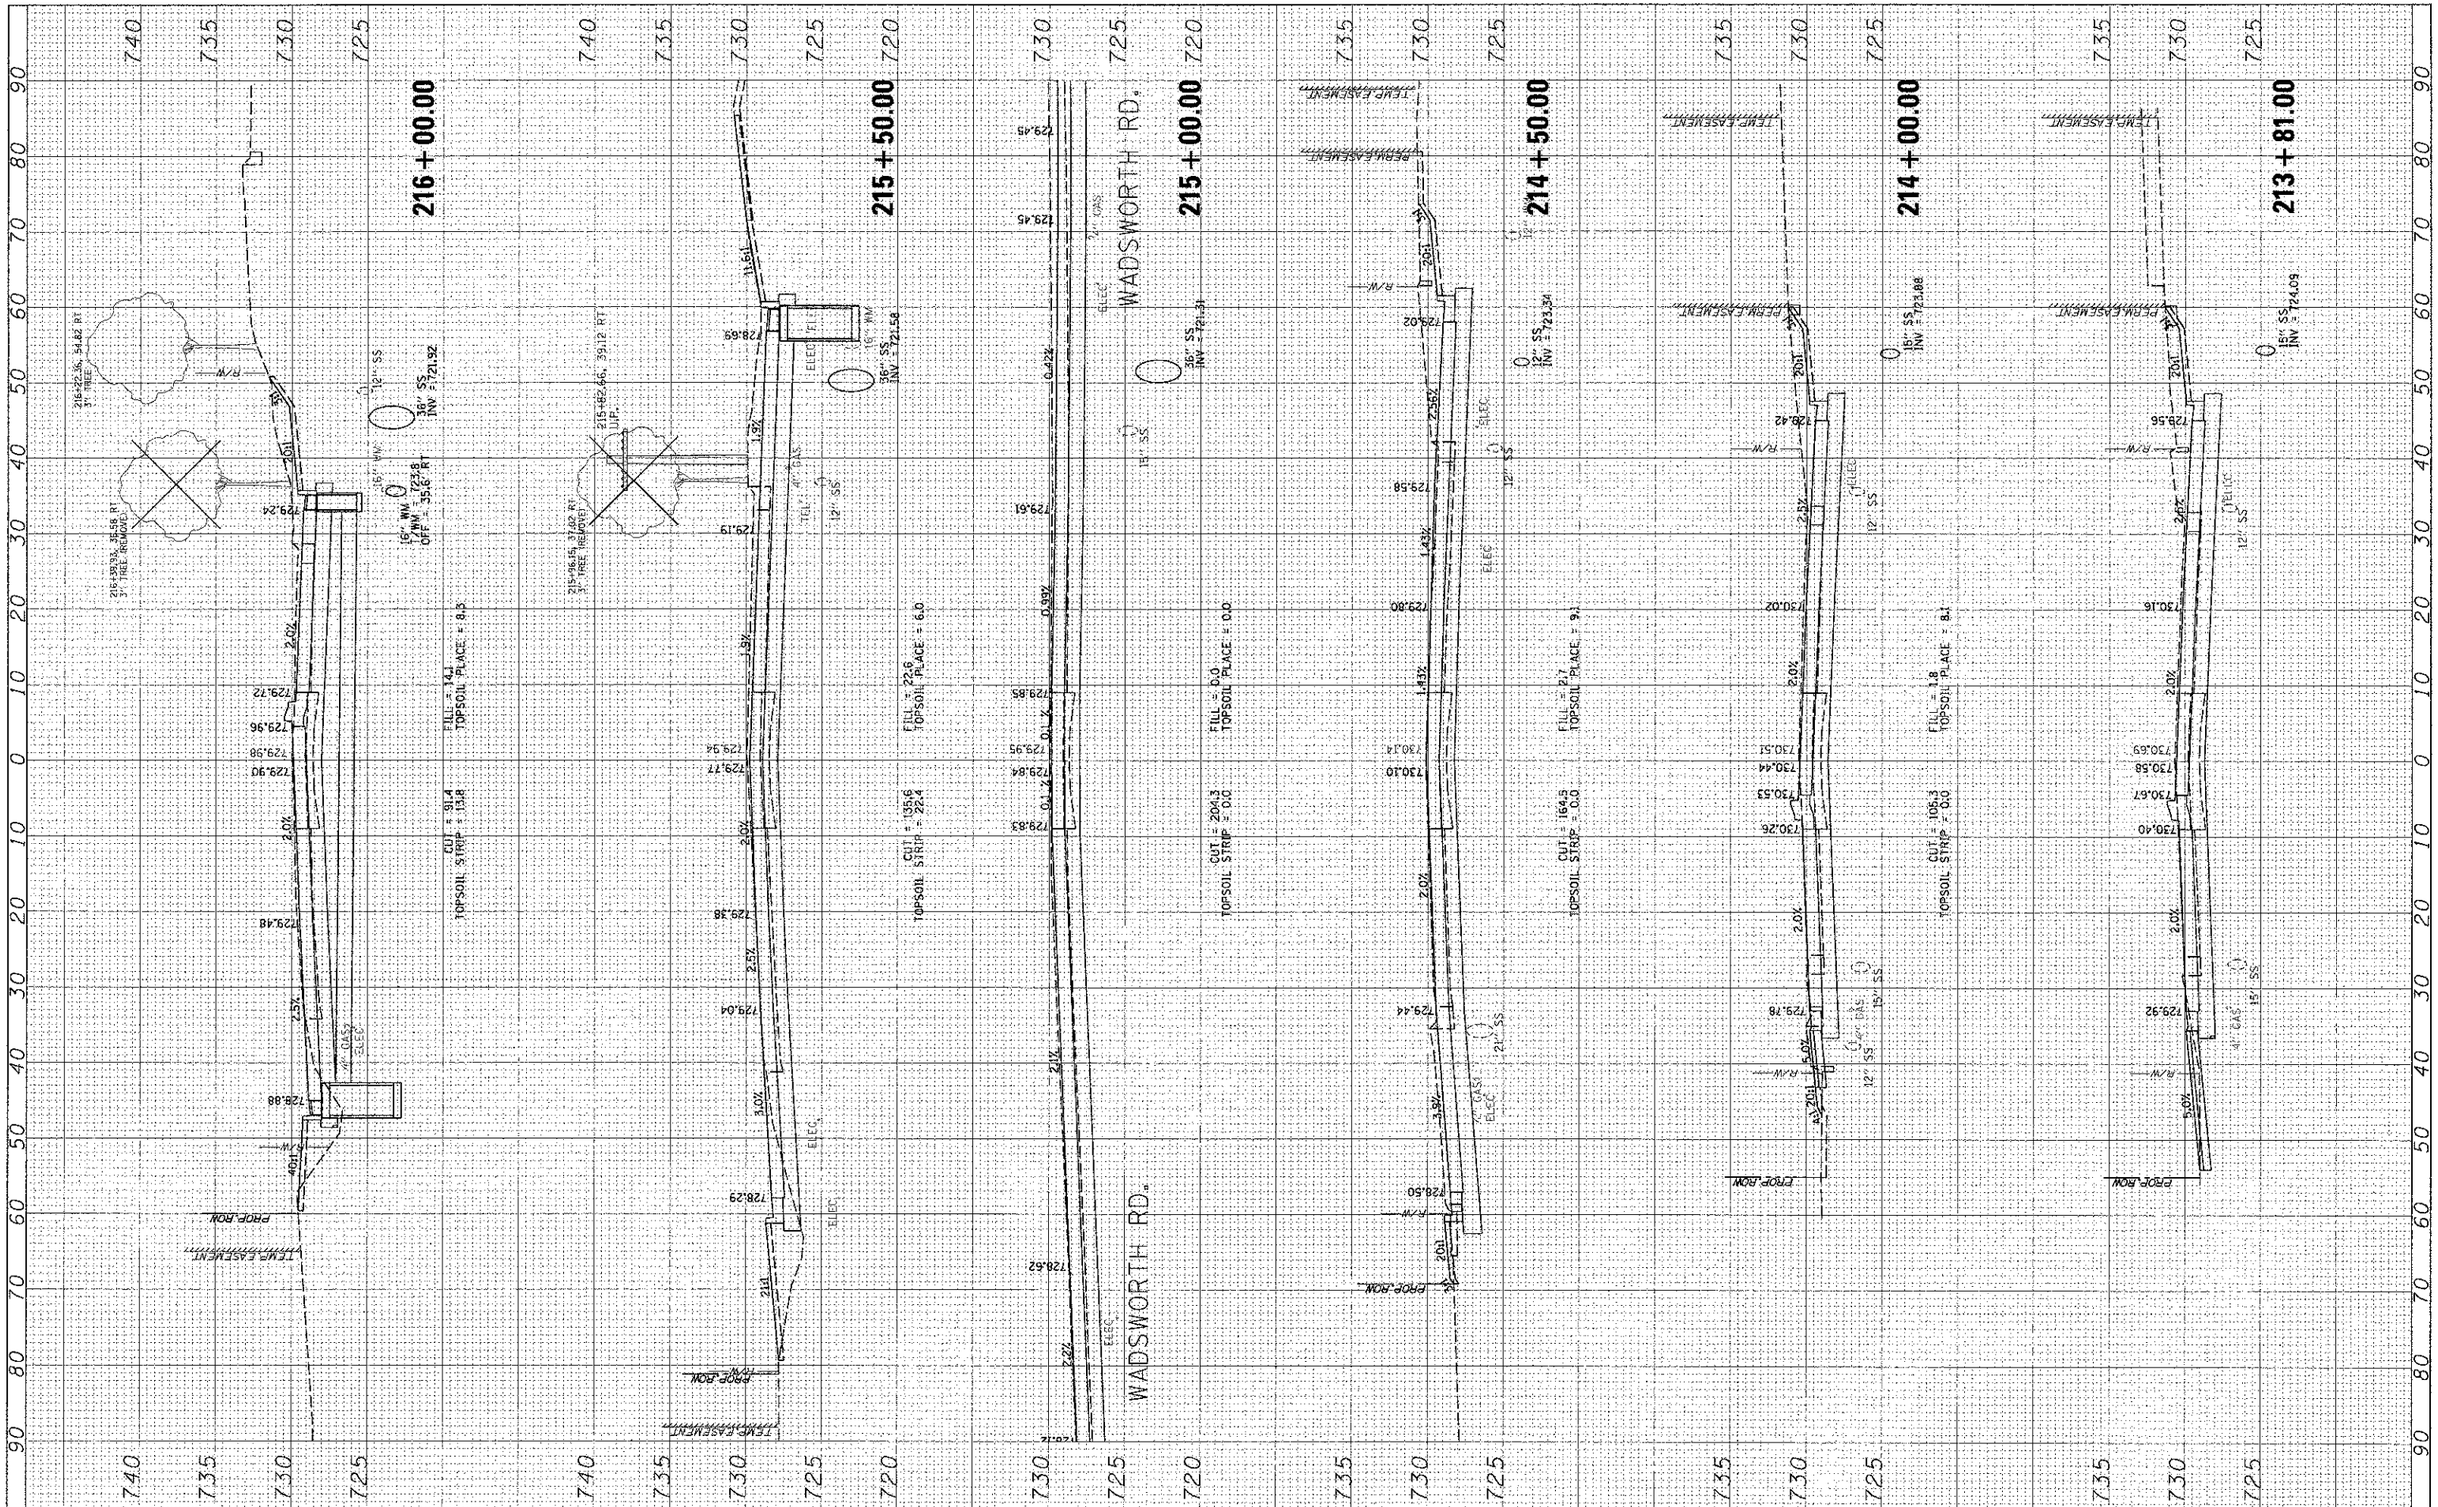

FILE NAME =	USER NAME = nmorel	DESIGNED -	REVISED -
N:\LCDOT\04229\Civil\LAY_RTE131_01.SHT		DRAWN -	REVISED -
	PLOT SCALE = 10'	CHECKED -	REVISED -
	PLOT DATE = 1/22/2013	DATE -	REVISED -

STATE OF ILLINOIS
DEPARTMENT OF TRANSPORTATION

CROSS SECTIONS
GREEN BAY ROAD

SCALE: | SHEET NO. OF SHEETS | STA. 213+81.00 TO STA. 216+00.00

F.A.U. RTE.	SECTION	COUNTY	TOTAL SHEETS	SHEET NO.
1209	03-00033-12-CH	LAKE	189	183

CONTRACT NO. 63766

FED. ROAD DIST. NO. 1 ILLINOIS FED. AID PROJECT