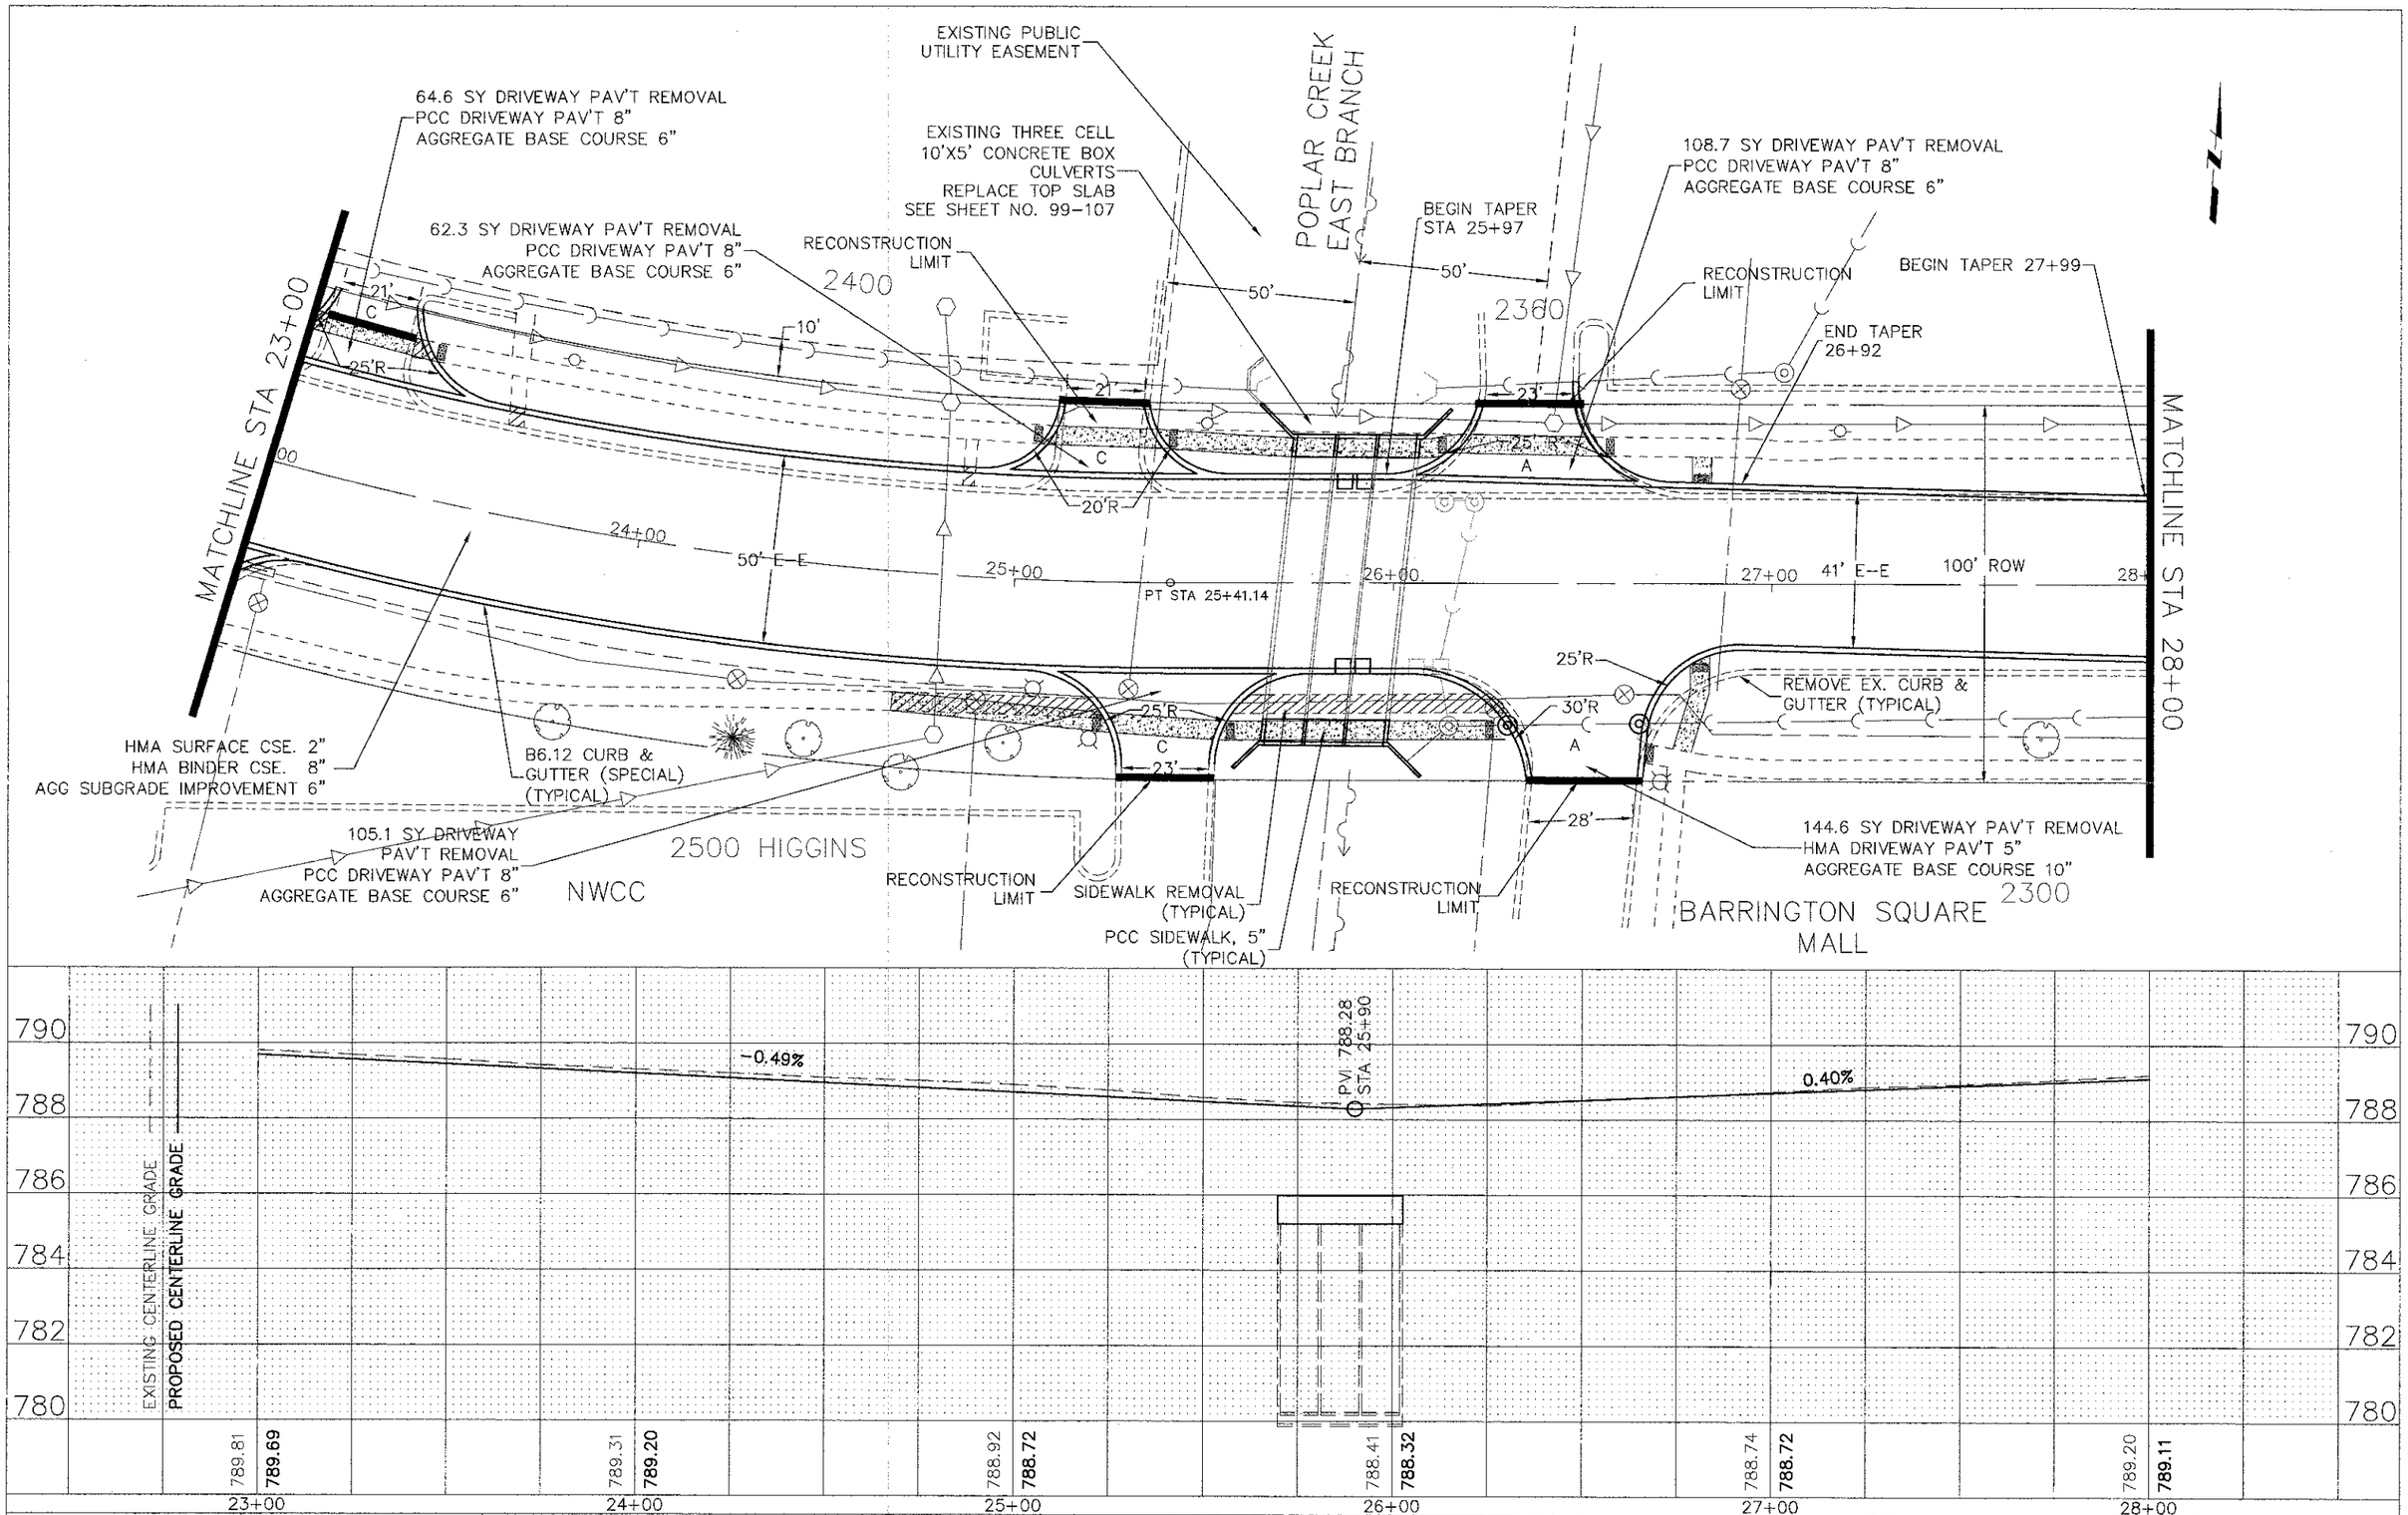

PLAN — SURVEYED / PLOTTED / ALIGNMENT CHECKED / RT. OF WAY CHECKED / CADD FILE NAME — NOTE BOOK NO.

PROFILE — SURVEYED / PLOTTED / GRADES CHECKED / B.M. NOTED / STRUCTURE NOTATNS CHKD — NOTE BOOK NO. — DATE — BY — DATE

FILE NAME = Hassell Plan-Profile.dwg	DESIGNED –	REVISED –	STATE OF ILLINOIS DEPARTMENT OF TRANSPORTATION
	DRAWN –	REVISED –	
	CHECKED –	REVISED –	
	DATE –	REVISED –	

Hassell Road STP Project
Plan and Profile

SCALE: 1" = 20' | SHEET NO. 4 OF 16 SHEETS | STA. 23+00 TO STA 28+00

F.A.U. RTE.	SECTION	COUNTY	TOTAL SHEETS	SHEET NO.
1100	11-00087-00-FP	Cook	164	18

CONTRACT. NO. 63770

ILLINOIS FED. AID PROJECT CMM 9003(757)