FINAL SURVEY		BY	DATE
NOTE BOOK	SURVEYED		
NO.	PLOTTED		
	TEMPLATE		
	AREAS		
	AREAS CHECKED		

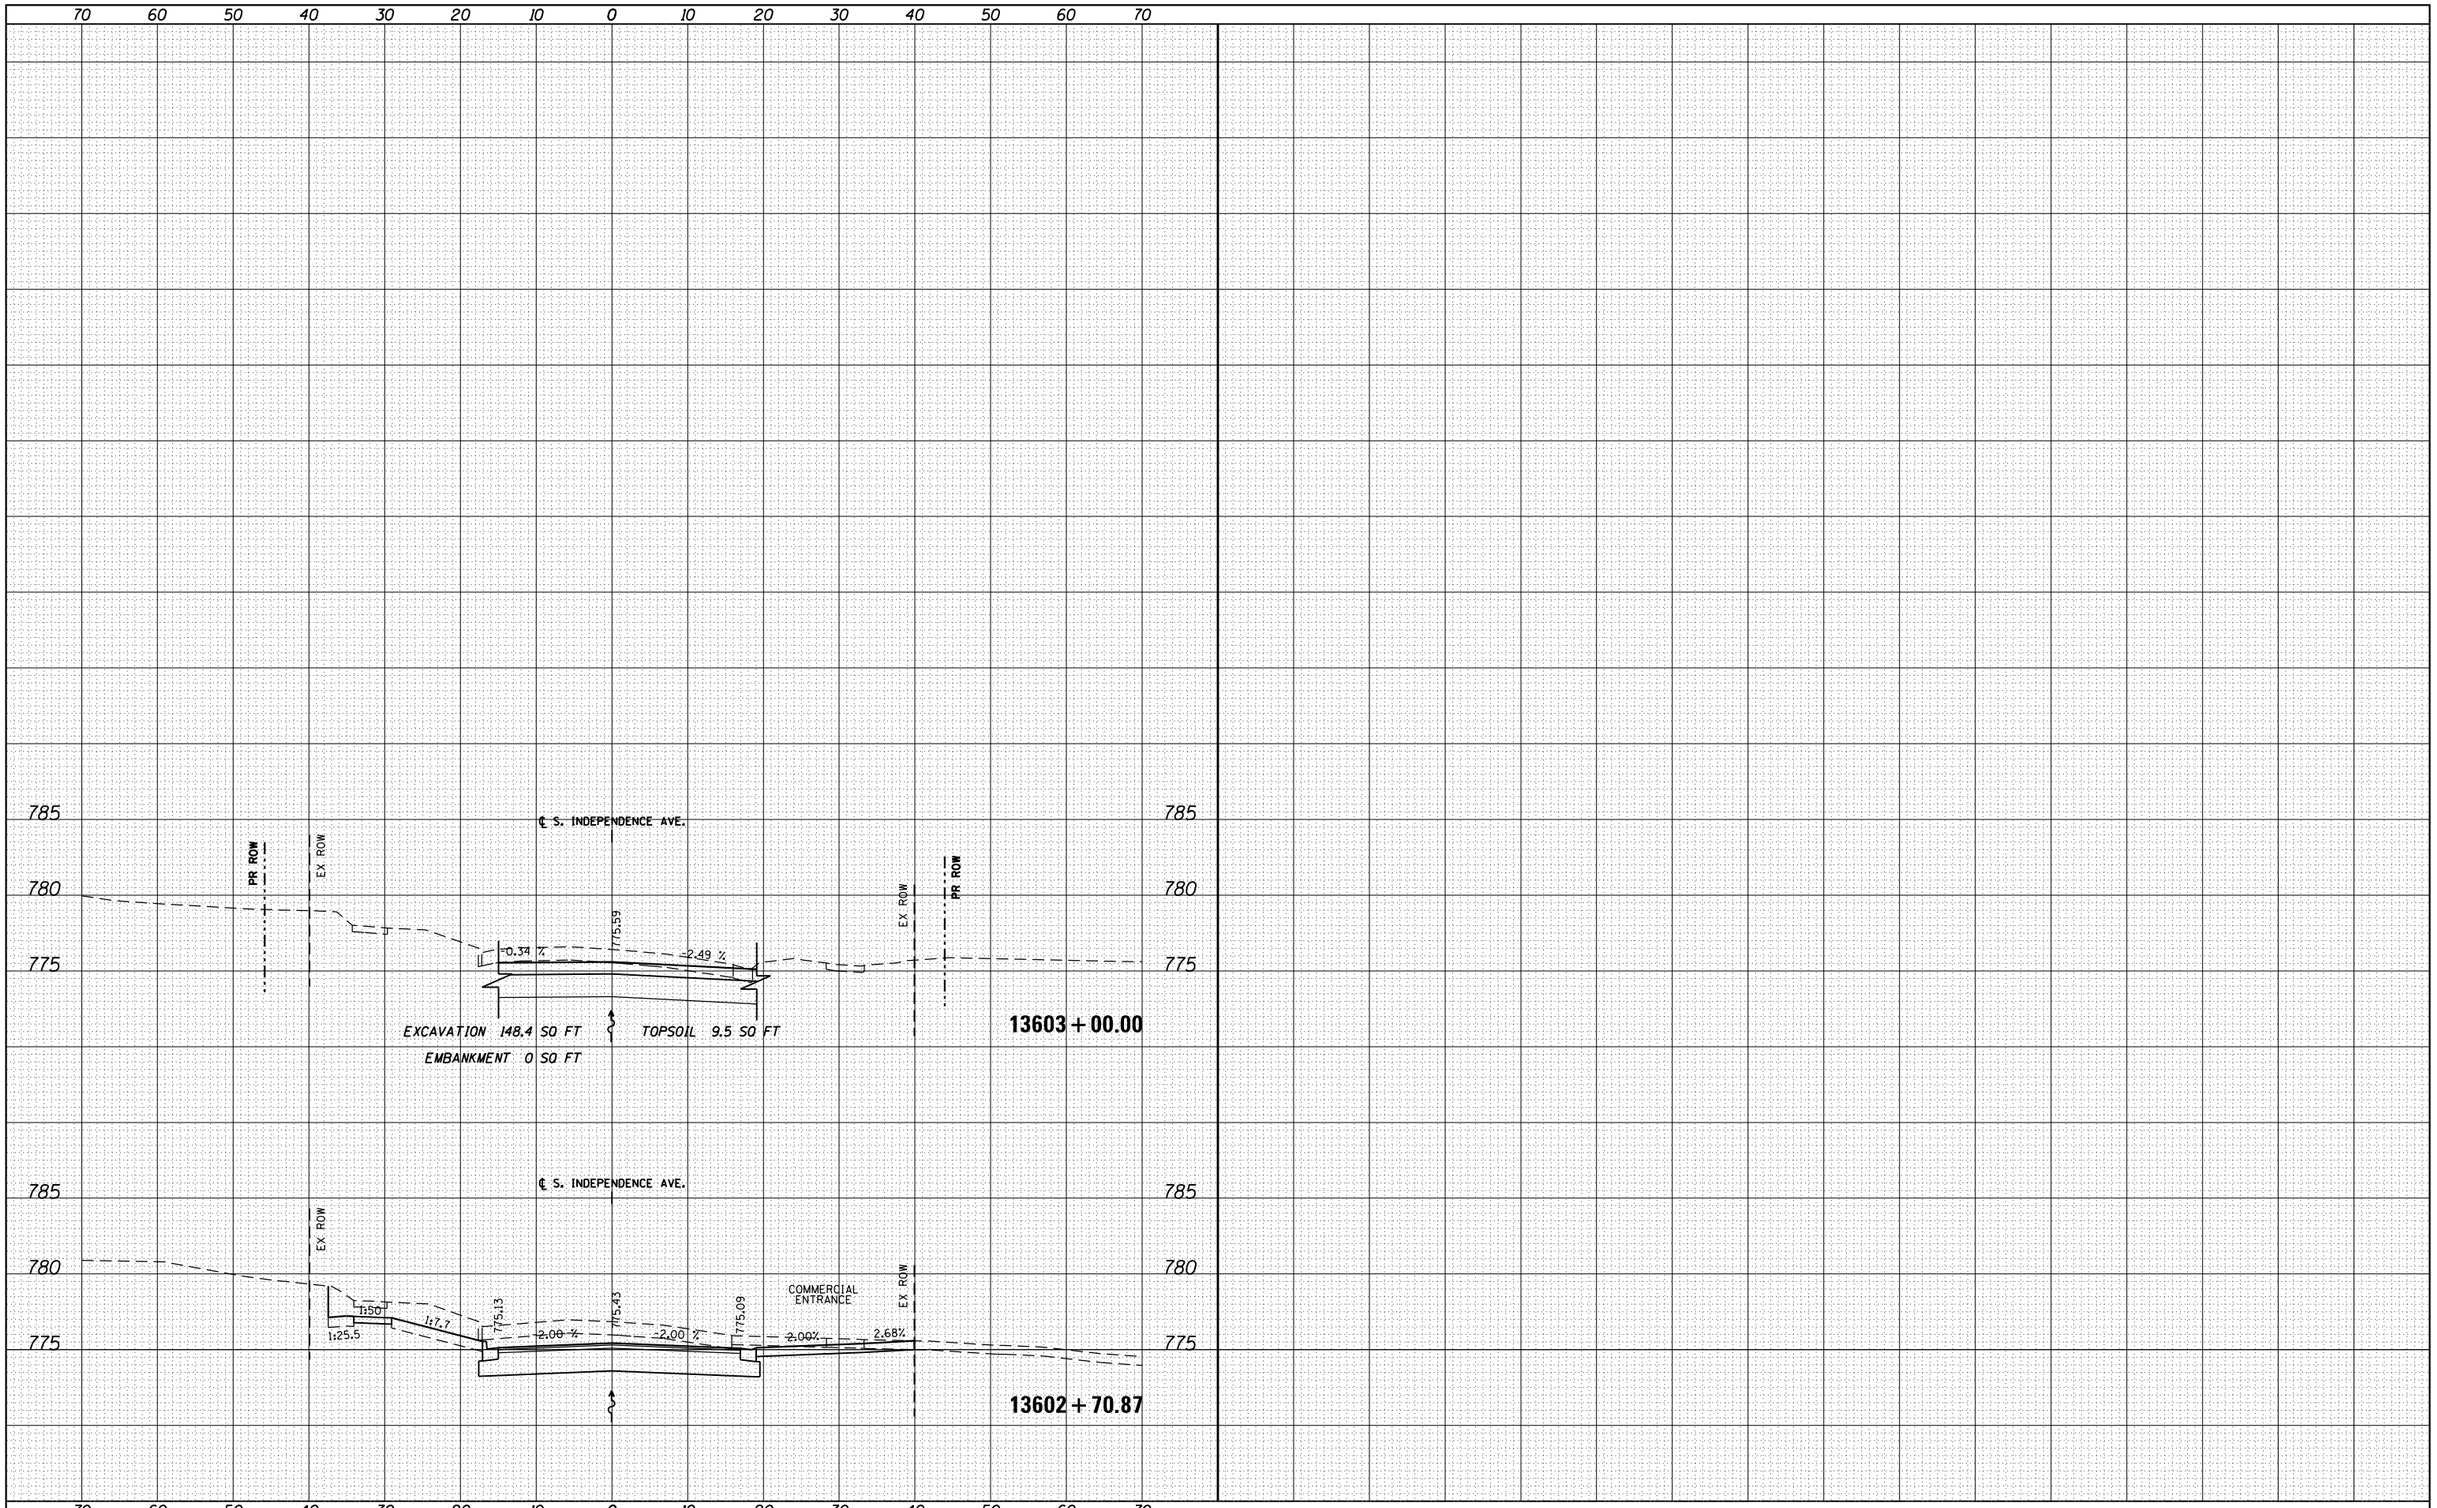

ORIGINAL SURVEY		BY	DATE
NOTE BOOK	SURVEYED		
NO.	PLOTTED		
	TEMPLATE		
	AREAS		
	AREAS CHECKED		

FILE NAME = c:\pw_work\pwidot\dossdd\d0317626\D264750-sht-ssht-pg258-259l.dgn	USER NAME = dossdd	DESIGNED - JWM	REVISED -
		DRAWN - JWM	REVISED -
	PLOT SCALE = 20.0000 ' / in.	CHECKED - RCH	REVISED -
	PLOT DATE = Mon Dec 17 16:56:33 2012	DATE -	REVISED -

STATE OF ILLINOIS
DEPARTMENT OF TRANSPORTATION

SOUTH INDEPENDENCE AVENUE CROSS SECTIONS

SCALE: 1"=10'H; 1"=5'V | SHEET NO. OF SHEETS | STA. 13602+00.80 TO STA. 13603+00.00

F.A.P RTE.	SECTION	COUNTY	TOTAL SHEETS	SHEET NO.
303	41R	WINNEBAGO	327	280
		CONTRACT NO. 64750		
		ILLINOIS FED. AID PROJECT		