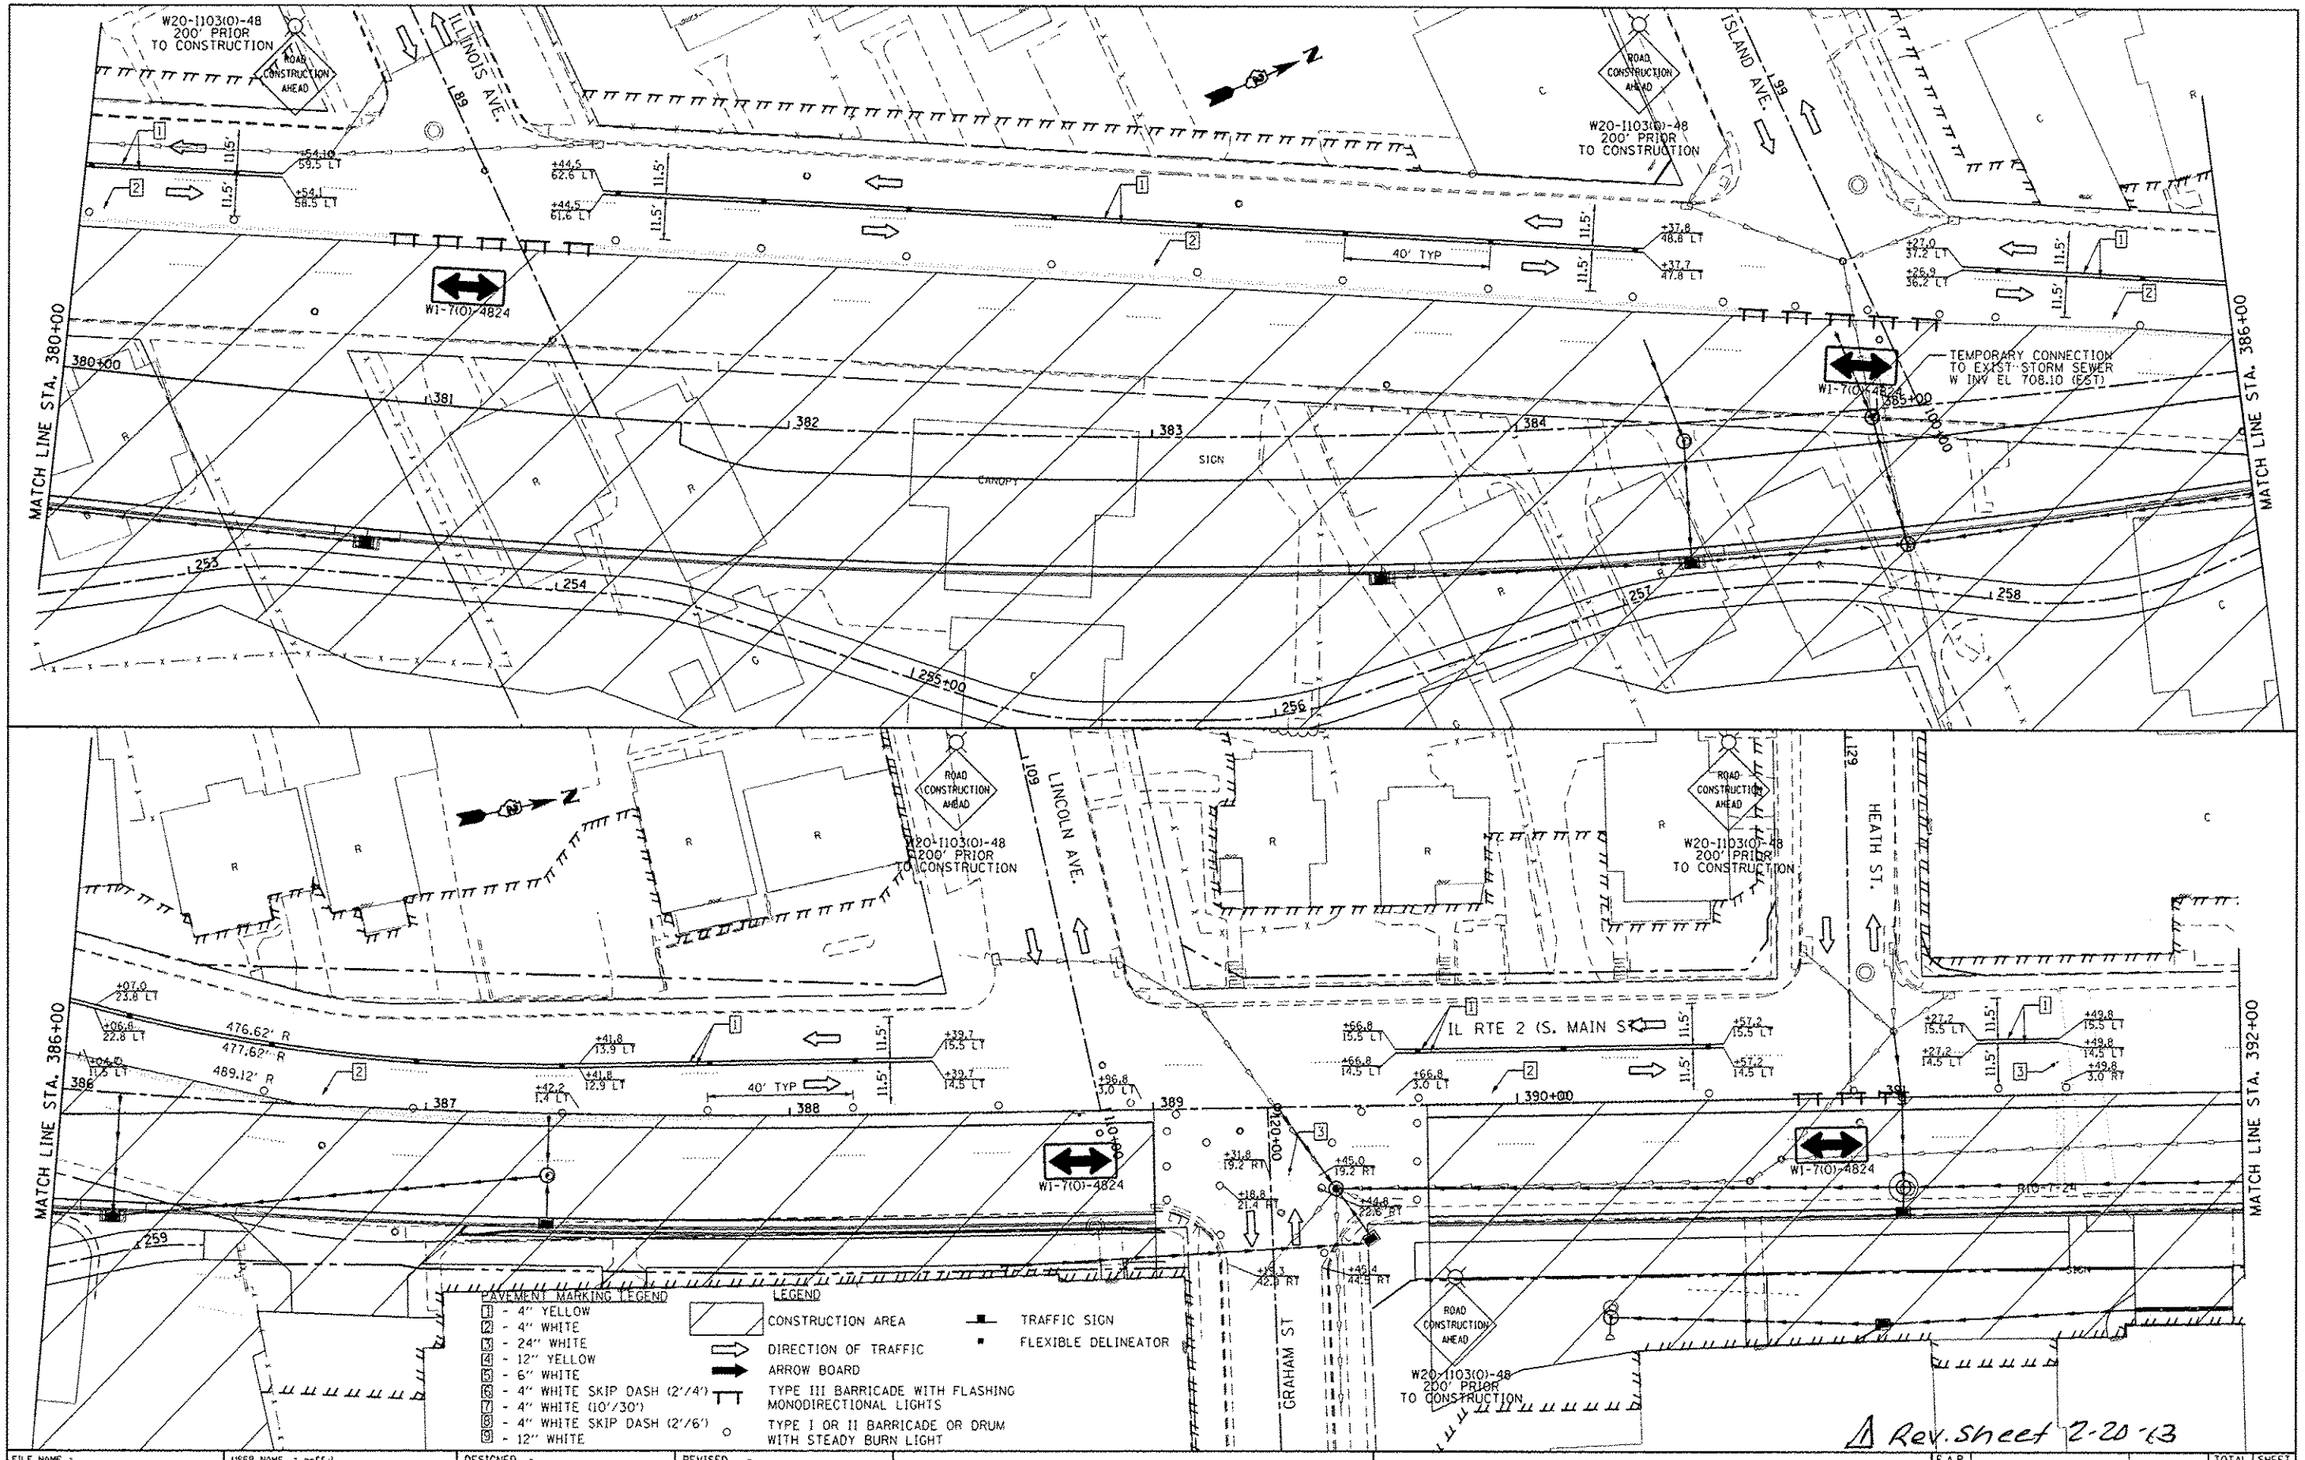

Rev. sheet 2-20-13

FILE NAME = c:\pw_work\pwidot\goffjl\d0331687\D264821-sht-053.2014 stage 1-380.dgn	USER NAME = goffjl	DESIGNED -	REVISED -
		DRAWN -	REVISED -
	PLOT SCALE = 40.0000 ' / in.	CHECKED -	REVISED -
	PLOT DATE = Tue Feb 19 13:11:49 2013	DATE -	REVISED -

STATE OF ILLINOIS
DEPARTMENT OF TRANSPORTATION

MAINTENANCE OF TRAFFIC
IL RTE 2 2014 STAGE 1

SCALE: 1" = 20' | SHEET NO. OF SHEETS | STA. 380+00 TO STA. 392+00

F.A.P. RTE.	SECTION	COUNTY	TOTAL SHEETS	SHEET NO.
742	(32,33) R-1	WINNEBAGO	705	235
		CONTRACT NO. 64821		
	ILLINOIS FED. AID PROJECT			