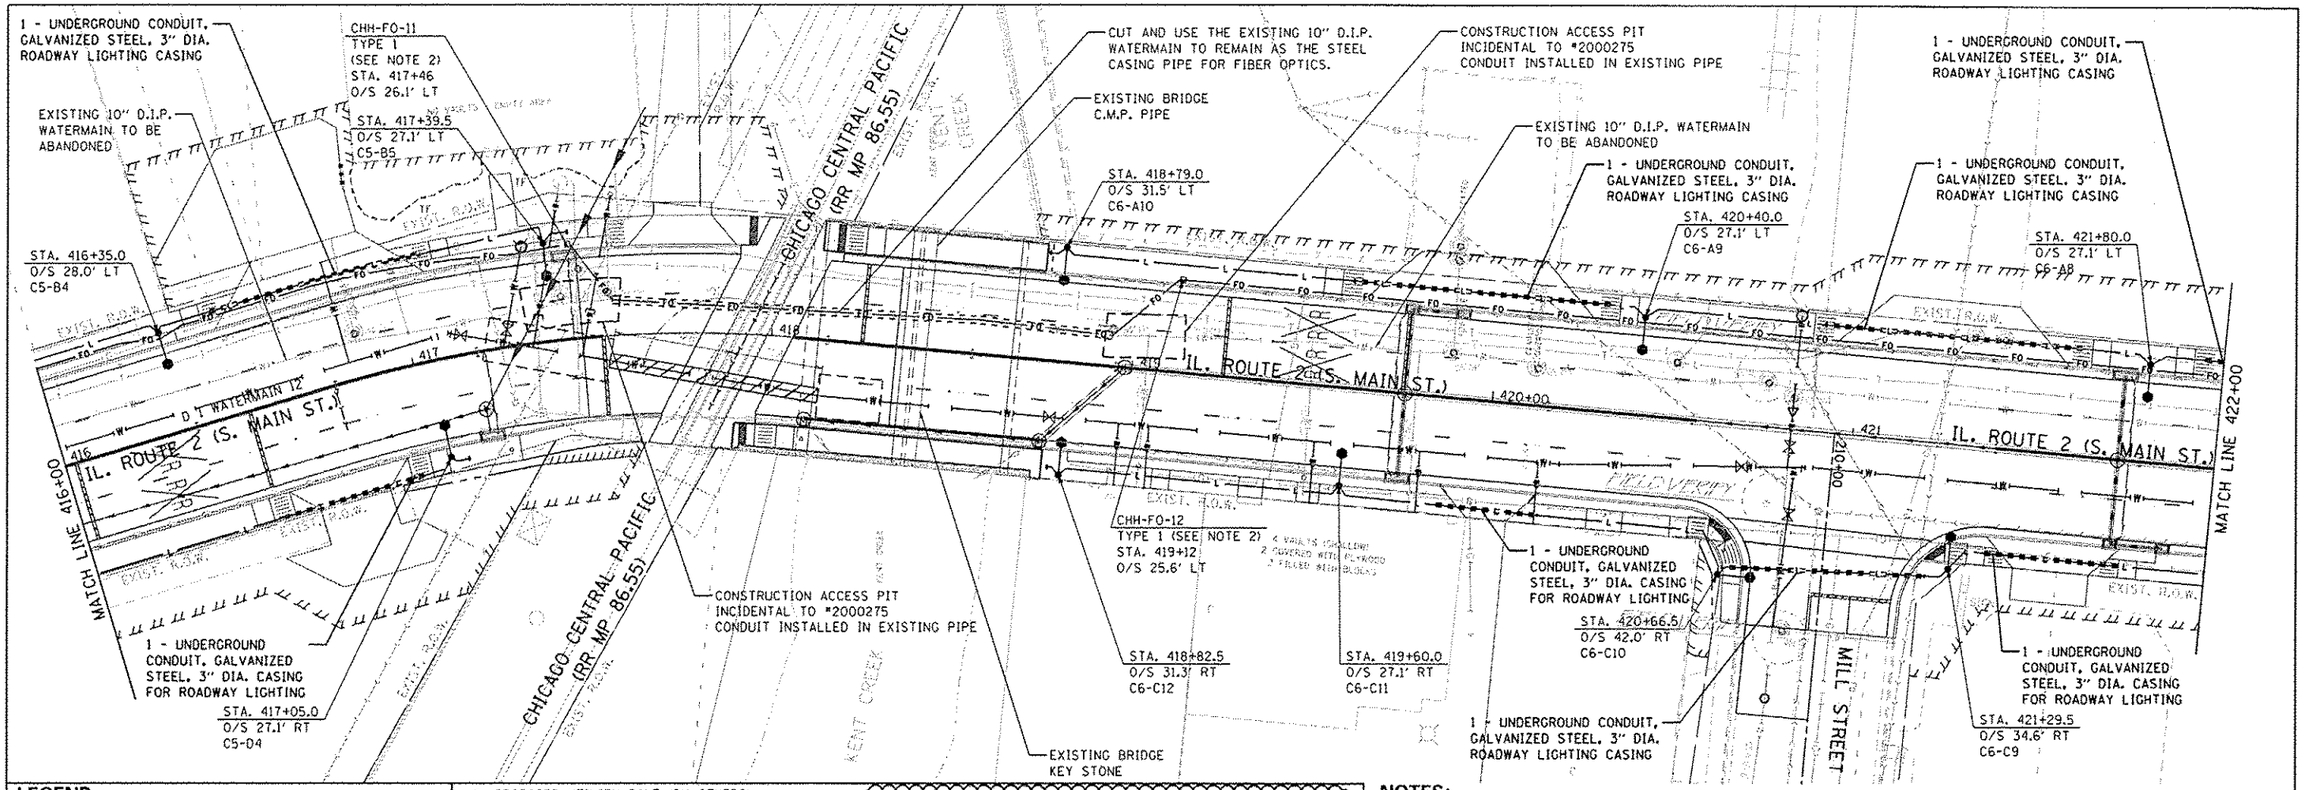

LEGEND

- EXISTING ROADWAY LIGHTPOLE AND LUMINAIRE TO BE REMOVED, SALVAGE
- PROPOSED DECORATIVE LIGHT POLE AND LUMINAIRE ALUMINUM, 40 FT. M.H., PULSE START METAL HALIDE, HORIZONTAL MOUNT 400 WATT (SEE NOTE 13 ON SHEET 487)
- PROPOSED UNDERPASS LUMINAIRE, METAL HALIDE, VERTICAL MOUNT, 100 WATT
- PROPOSED UTILITY POLE (BY OTHERS)
- PROPOSED LIGHTING CONTROLLER, 100 AMP, 480V
- HH = PROP. HANDHOLE PER LATEST IDOT STD 814001
  CHH = PROPOSED HANDHOLE, COMPOSITE CONCRETE TYPE AS INDICATED
- PROPOSED JUNCTION BOX
- PROPOSED CONDUIT ATTACHED TO STRUCTURE, SIZE AND CONDUCTORS AS INDICATED
- L — PROPOSED UNIT DUCT, 600V, 2-1/C NO.6, 1/C NO.6 GROUND, (XLP-TYPE USE), 1¼" DIA. POLYETHYLENE
- FO — PROPOSED UNDERGROUND CONDUIT, COILABLE NONMETALLIC CONDUIT, 2" DIA. WITH PULL STRING AND TRACER CABLE
- PROPOSED UNDERGROUND CONDUIT, GALVANIZED STEEL, SIZE AND CONDUCTORS AS INDICATED

NOTES:

1. REFER TO ROADWAY LIGHTING NOTES ON SHEET 487.
2. SEE "HANDHOLE, COMPOSITE CONCRETE" SPECIAL PROVISION FOR HANDHOLE SIZES.

SCALE: 1" = 20'

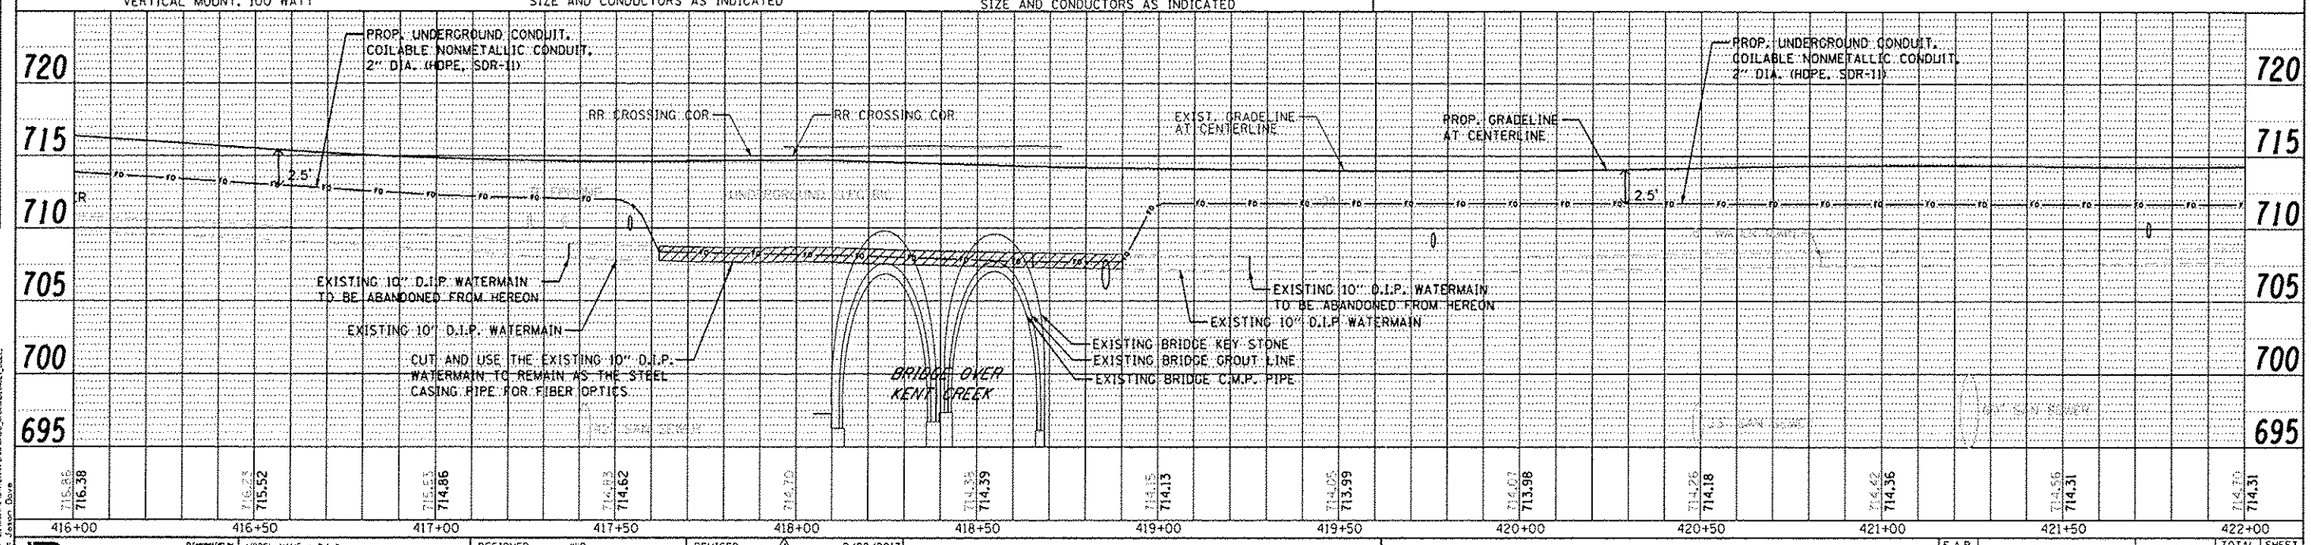

CMT CRAWFORD, MURPHY & TILLY, INC. CONSULTING ENGINEERS License No. 184-000613	MODEL NAME = Default	DESIGNED - JWD	REVISED - ⚠ 2/22/2013	STATE OF ILLINOIS DEPARTMENT OF TRANSPORTATION
	FILE NAME = D264821-sht4gn014.dgn	DRAWN - JWD	REVISED -	
	PLOT SCALE = 40.0000 ' / in.	CHECKED - AB	REVISED -	
	PLOT DATE = 2/22/2013 - 3:45:28 PM	DATE - 11/02/2012	REVISED -	

ROADWAY LIGHTING PLAN AND PROFILE
IL RTE 2 (SOUTH MAIN STREET)

SCALE: 1" = 20' | SHEET 14 OF 32 SHEETS | STA. 416+00 TO STA. 422+00

F.A.P. RTE.	SECTION	COUNTY	TOTAL SHEETS	SHEET NO.
742	(32, 33) R-1	WINNEBAGO	705	500
		CONTRACT NO. 64821		
		ILLINOIS FED. AID PROJECT		

DIRECTORY = L:\ROADWAY\SHEETS\D264821\Cmt\ACAD_Sheets\D264821_ELEC.
USER NAME = Jason Davis