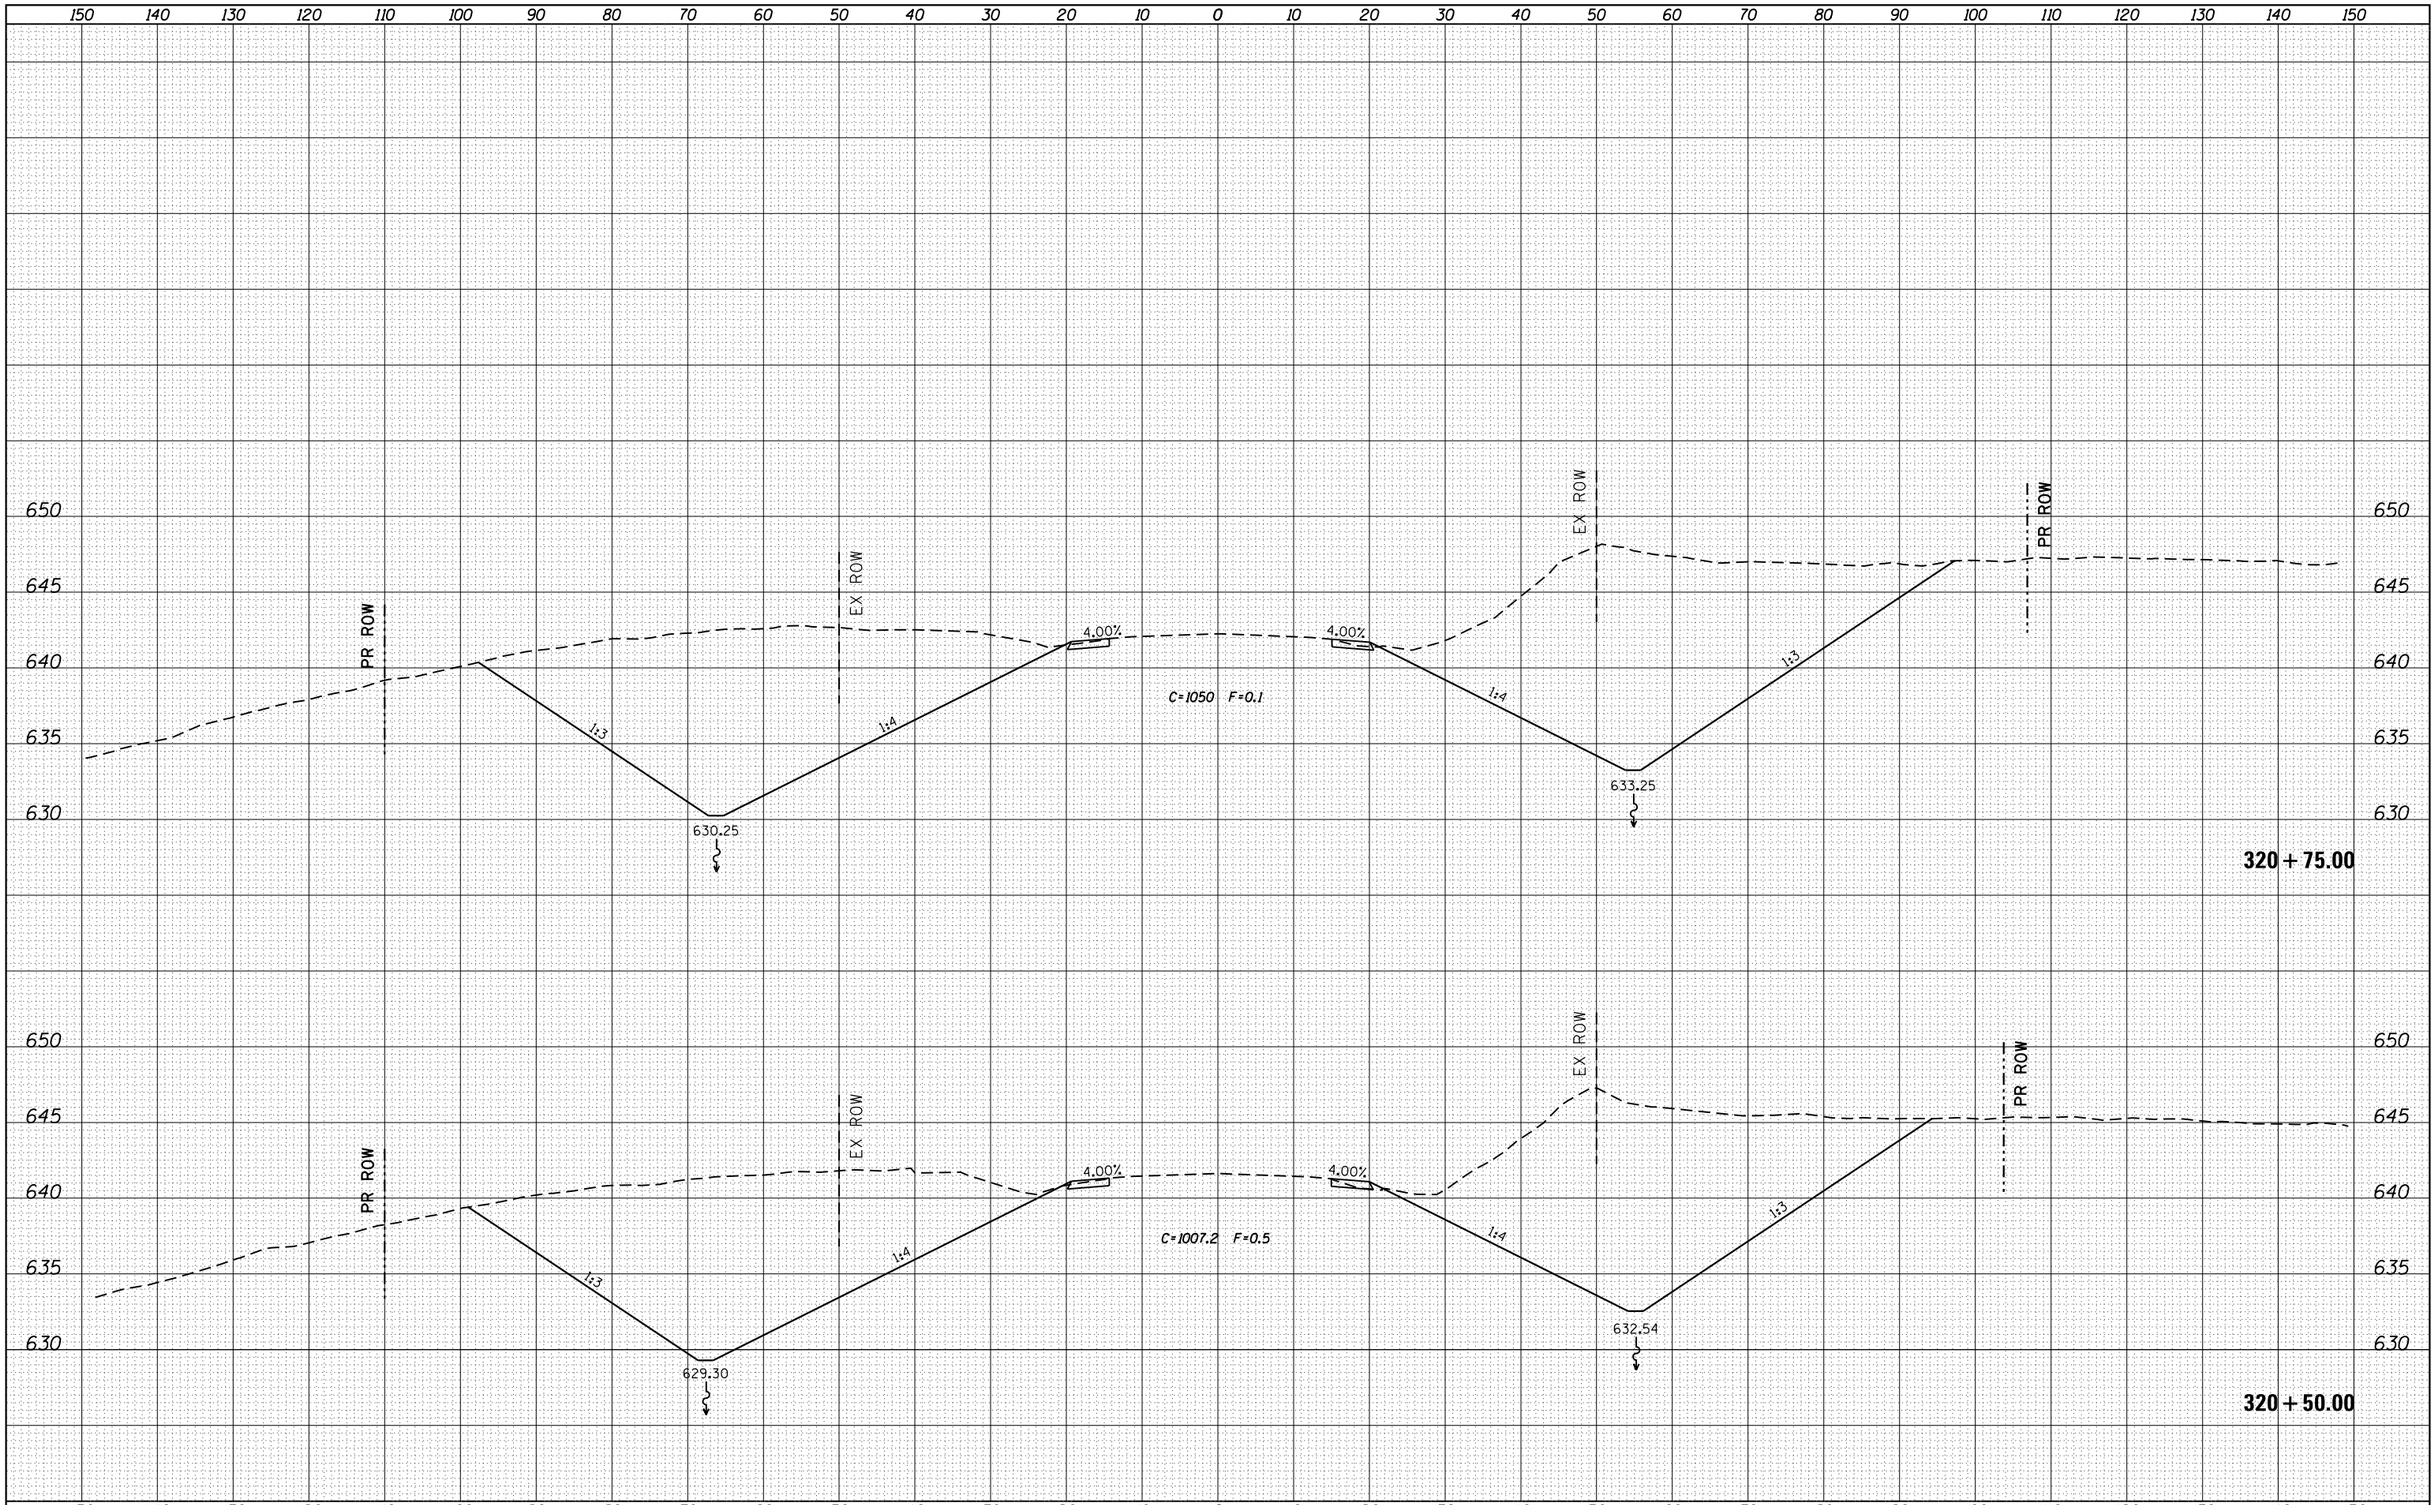


| FINAL SURVEY | | BY | DATE |
|---|---|---|---|
| NOTE BOOK | SURVEYED | | |
| | PLOTTED | | |
| | TEMPLATE | | |
| | AREAS | | |
| NO. | AREAS CHECKED | | |

| ORIGINAL SURVEY | | BY | DATE |
|---|---|---|---|
| NOTE BOOK | SURVEYED | | |
| | PLOTTED | | |
| | TEMPLATE | | |
| | AREAS | | |
| NO. | AREAS CHECKED | | |

| | | | |
|---|---|---|---|
| FILE NAME = c:\pw_work\pwidot\cushmanbw\d0169166\D208809-sht-xssht.dgn | USER NAME = cushmanbw | DESIGNED - | REVISED - |
| | | DRAWN - | REVISED - |
| | PLOT SCALE = 20.0000 ' / in. | CHECKED - | REVISED - |
| Default | PLOT DATE = Fri Oct 19 11:26:07 2012 | DATE - | REVISED - |

**STATE OF ILLINOIS**
**DEPARTMENT OF TRANSPORTATION**

# US 6 X-SECTIONS

SCALE: SHEET OF SHEETS STA. 320+50.00 TO STA. 320+75.00

| F.A.S. RTE. | SECTION | COUNTY | TOTAL SHEETS | SHEET NO. |
|---|---|---|---|---|
| 226 | 3T & 3BR-1 | HENRY | 210 | 115 |

CONTRACT NO. 64F25

ILLINOIS FED. AID PROJECT