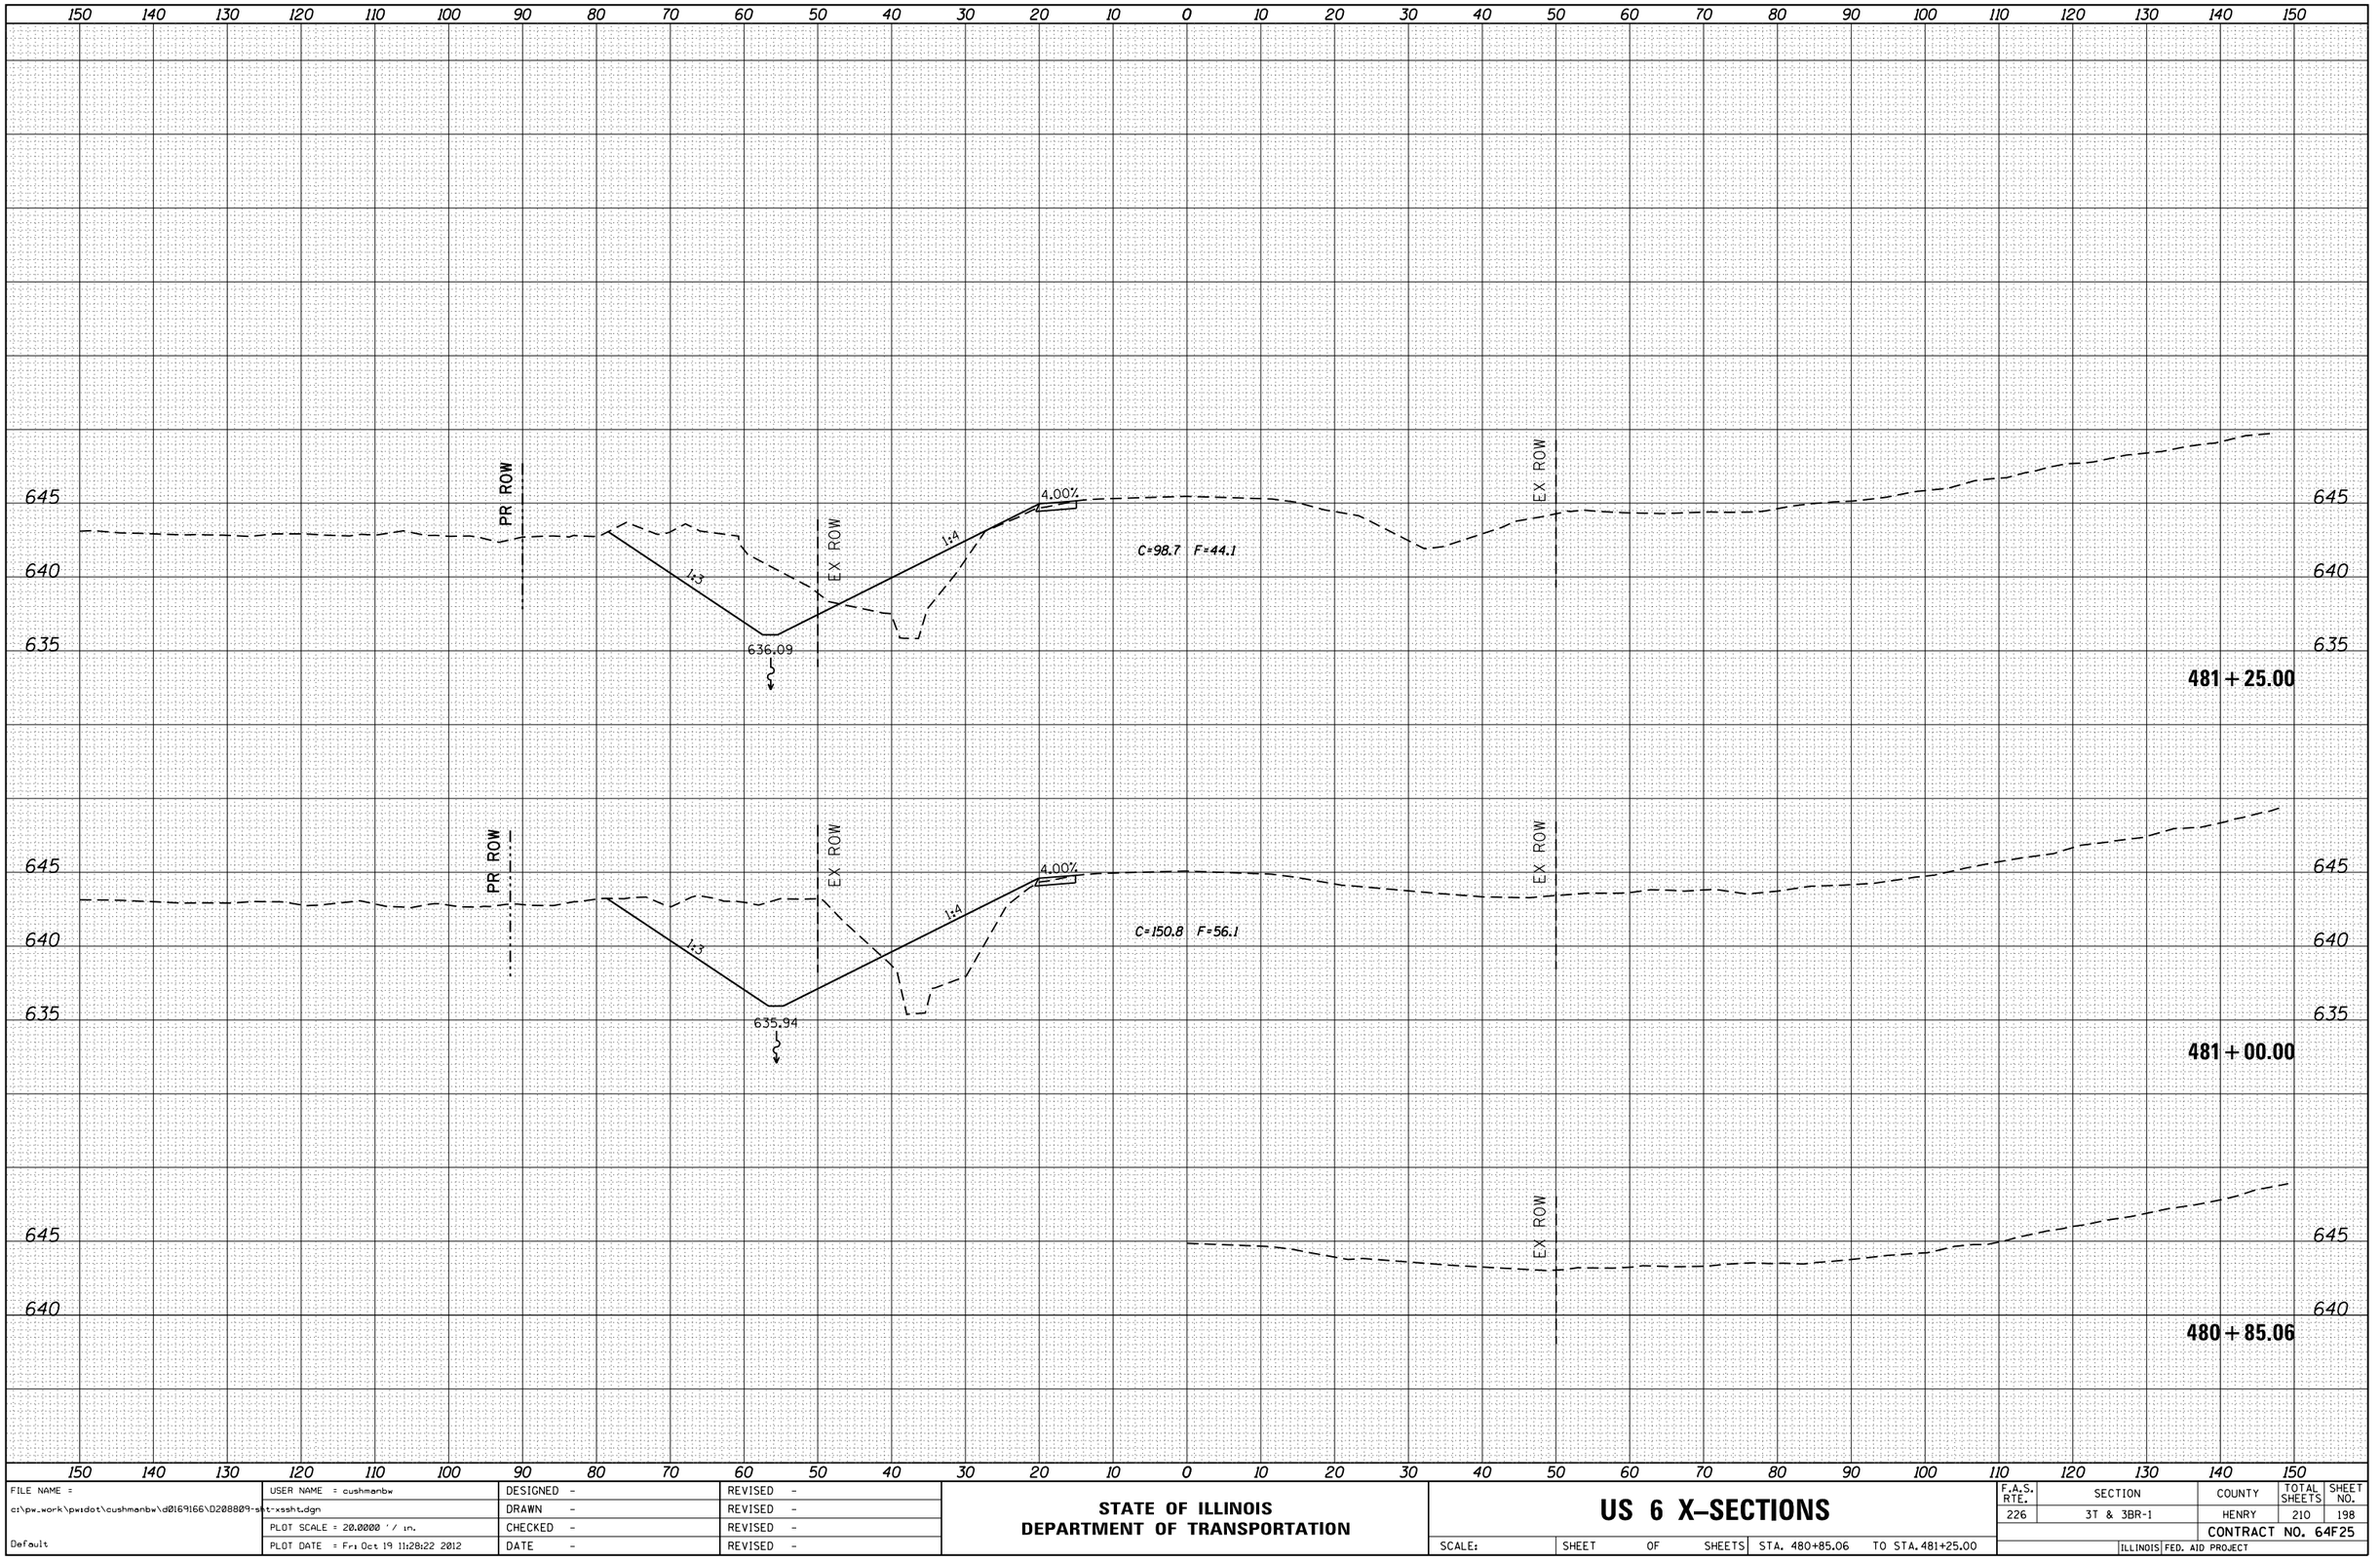

FINAL SURVEY — NOTE BOOK — NO.

SURVEYED — PLOTTED — TEMPLATE — AREAS — AREAS CHECKED

BY — DATE

ORIGINAL SURVEY — NOTE BOOK — NO.

SURVEYED — PLOTTED — TEMPLATE — AREAS — AREAS CHECKED

BY — DATE

FILE NAME = c:\pw_work\pwidot\cushmanbw\d0169166\D288809-sht-xssht.dgn	USER NAME = cushmanbw	DESIGNED -	REVISED -
		DRAWN -	REVISED -
	PLOT SCALE = 20.0000 ' / in.	CHECKED -	REVISED -
Default	PLOT DATE = Fri Oct 19 11:28:22 2012	DATE -	REVISED -

STATE OF ILLINOIS
DEPARTMENT OF TRANSPORTATION

US 6 X-SECTIONS

SCALE: | SHEET OF SHEETS | STA. 480+85.06 TO STA. 481+25.00

F.A.S. RTE.	SECTION	COUNTY	TOTAL SHEETS	SHEET NO.
226	3T & 3BR-1	HENRY	210	198
		CONTRACT NO. 64F25		
	ILLINOIS FED. AID PROJECT			