FINAL SURVEY	SURVEYED	BY
	PLOTTED	
NOTE BOOK	TEMPLATE	DATE
NO.	AREAS CHECKED	

ORIGINAL SURVEY	SURVEYED	BY
	PLOTTED	
NOTE BOOK	TEMPLATE	DATE
NO.	AREAS CHECKED	

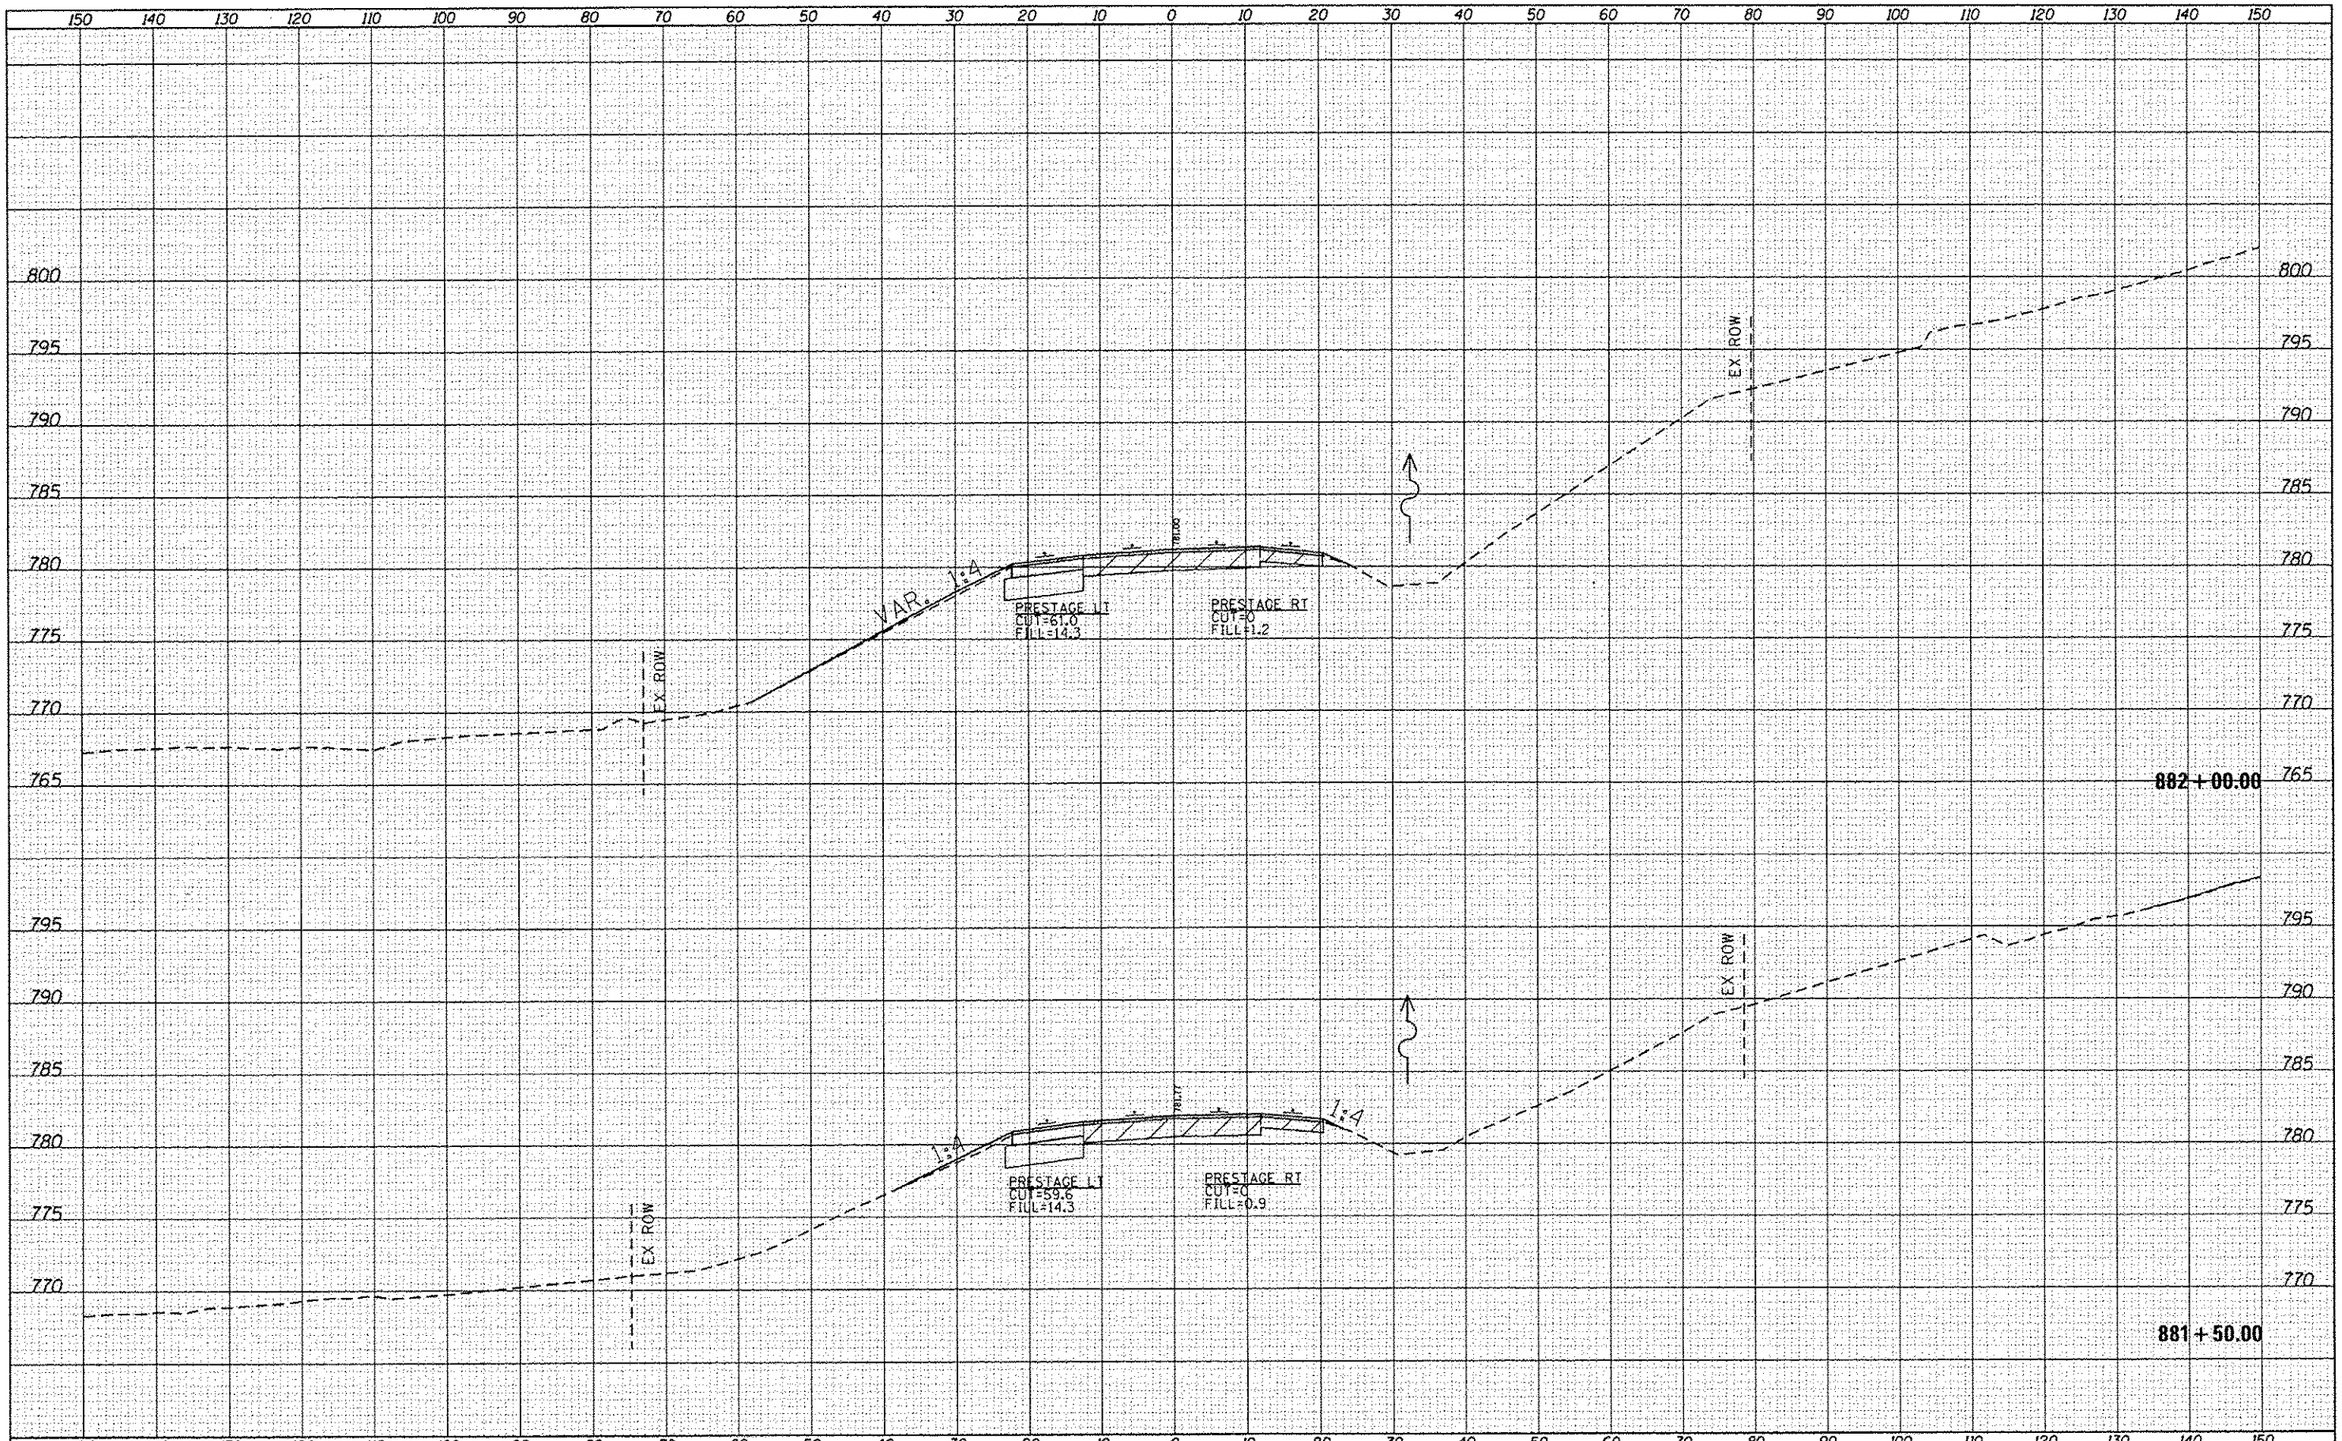

FILE NAME =	USER NAME = hardnettbr	DESIGNED -	REVISED -
c:\pw_work\pwidot\hardnettbr\d0277891\D2807j1-sec-ml.dgn		DRAWN -	REVISED -
	PLOT SCALE = 20.0000 ' / in.	CHECKED -	REVISED -
Default	PLOT DATE = Mon Dec 10 14:39:00 2012	DATE -	REVISED -

STATE OF ILLINOIS
DEPARTMENT OF TRANSPORTATION

CROSS SECTIONS

SCALE: | SHEET OF SHEETS | STA. 881+50.00 | TO STA. 882+00.00

F.A. RTE.	SECTION	COUNTY	TOTAL SHEETS	SHEET NO.
301	29T-2	JO DAVIESS	52	51
		CONTRACT NO. 64H17		
	ILLINOIS	FED. AID PROJECT		