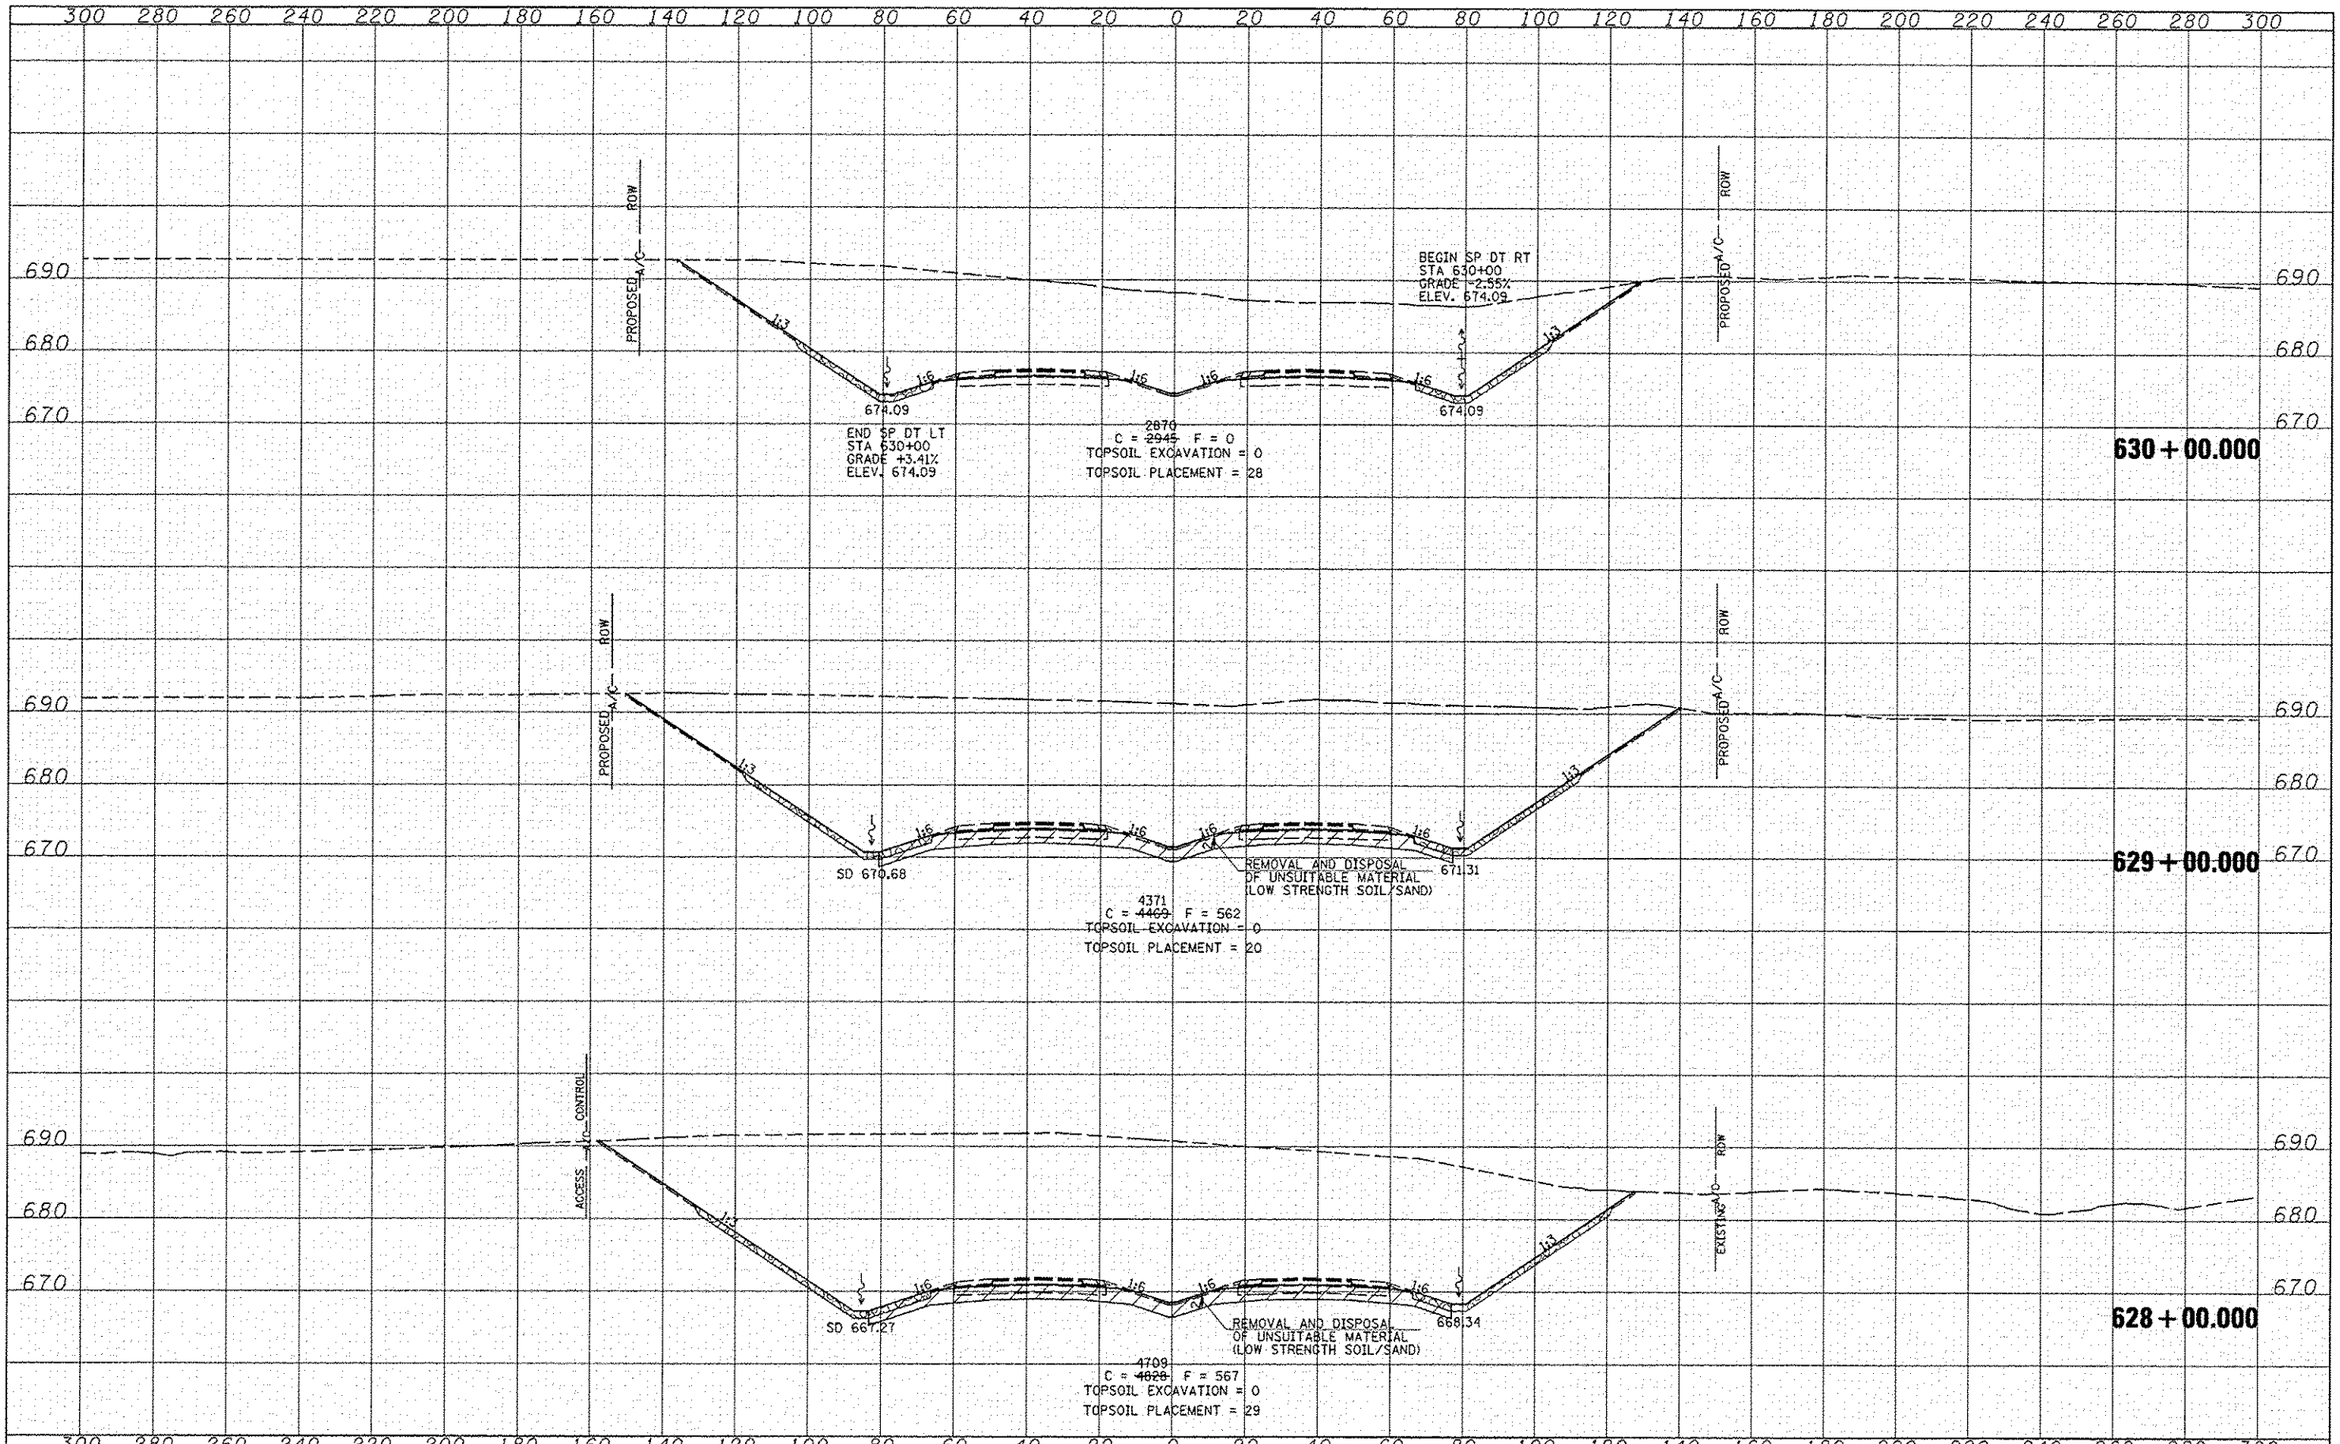

FILE NAME = V:\Transportation\2891\Grading Plans\CADD Sheets\046BA42-sht-xssht.dgn	USER NAME = jdean	DESIGNED - JRB	REVISED 1 02/21/2013
	PLOT SCALE = 40.00 ' / IN.	DRAWN - TJD	REVISED -
	PLOT DATE = 2/21/2013	CHECKED - AWM	REVISED -
		DATE - 12-12-12	REVISED -

STATE OF ILLINOIS
DEPARTMENT OF TRANSPORTATION

FAP ROUTE 407 (IL RTE 336)
CROSS SECTIONS

SCALE: 1"=20' H, 1"=10' V | SHEET NO. 58 OF 176 SHEETS | STA. 628+00.000 TO STA. 630+00.000

F.A.P RTE.	SECTION	COUNTY	TOTAL SHEETS	SHEET NO.
407	(55-3)A	MCDONOUGH	671	388
		CONTRACT NO. 68A42		
	ILLINOIS FED. AID PROJECT			