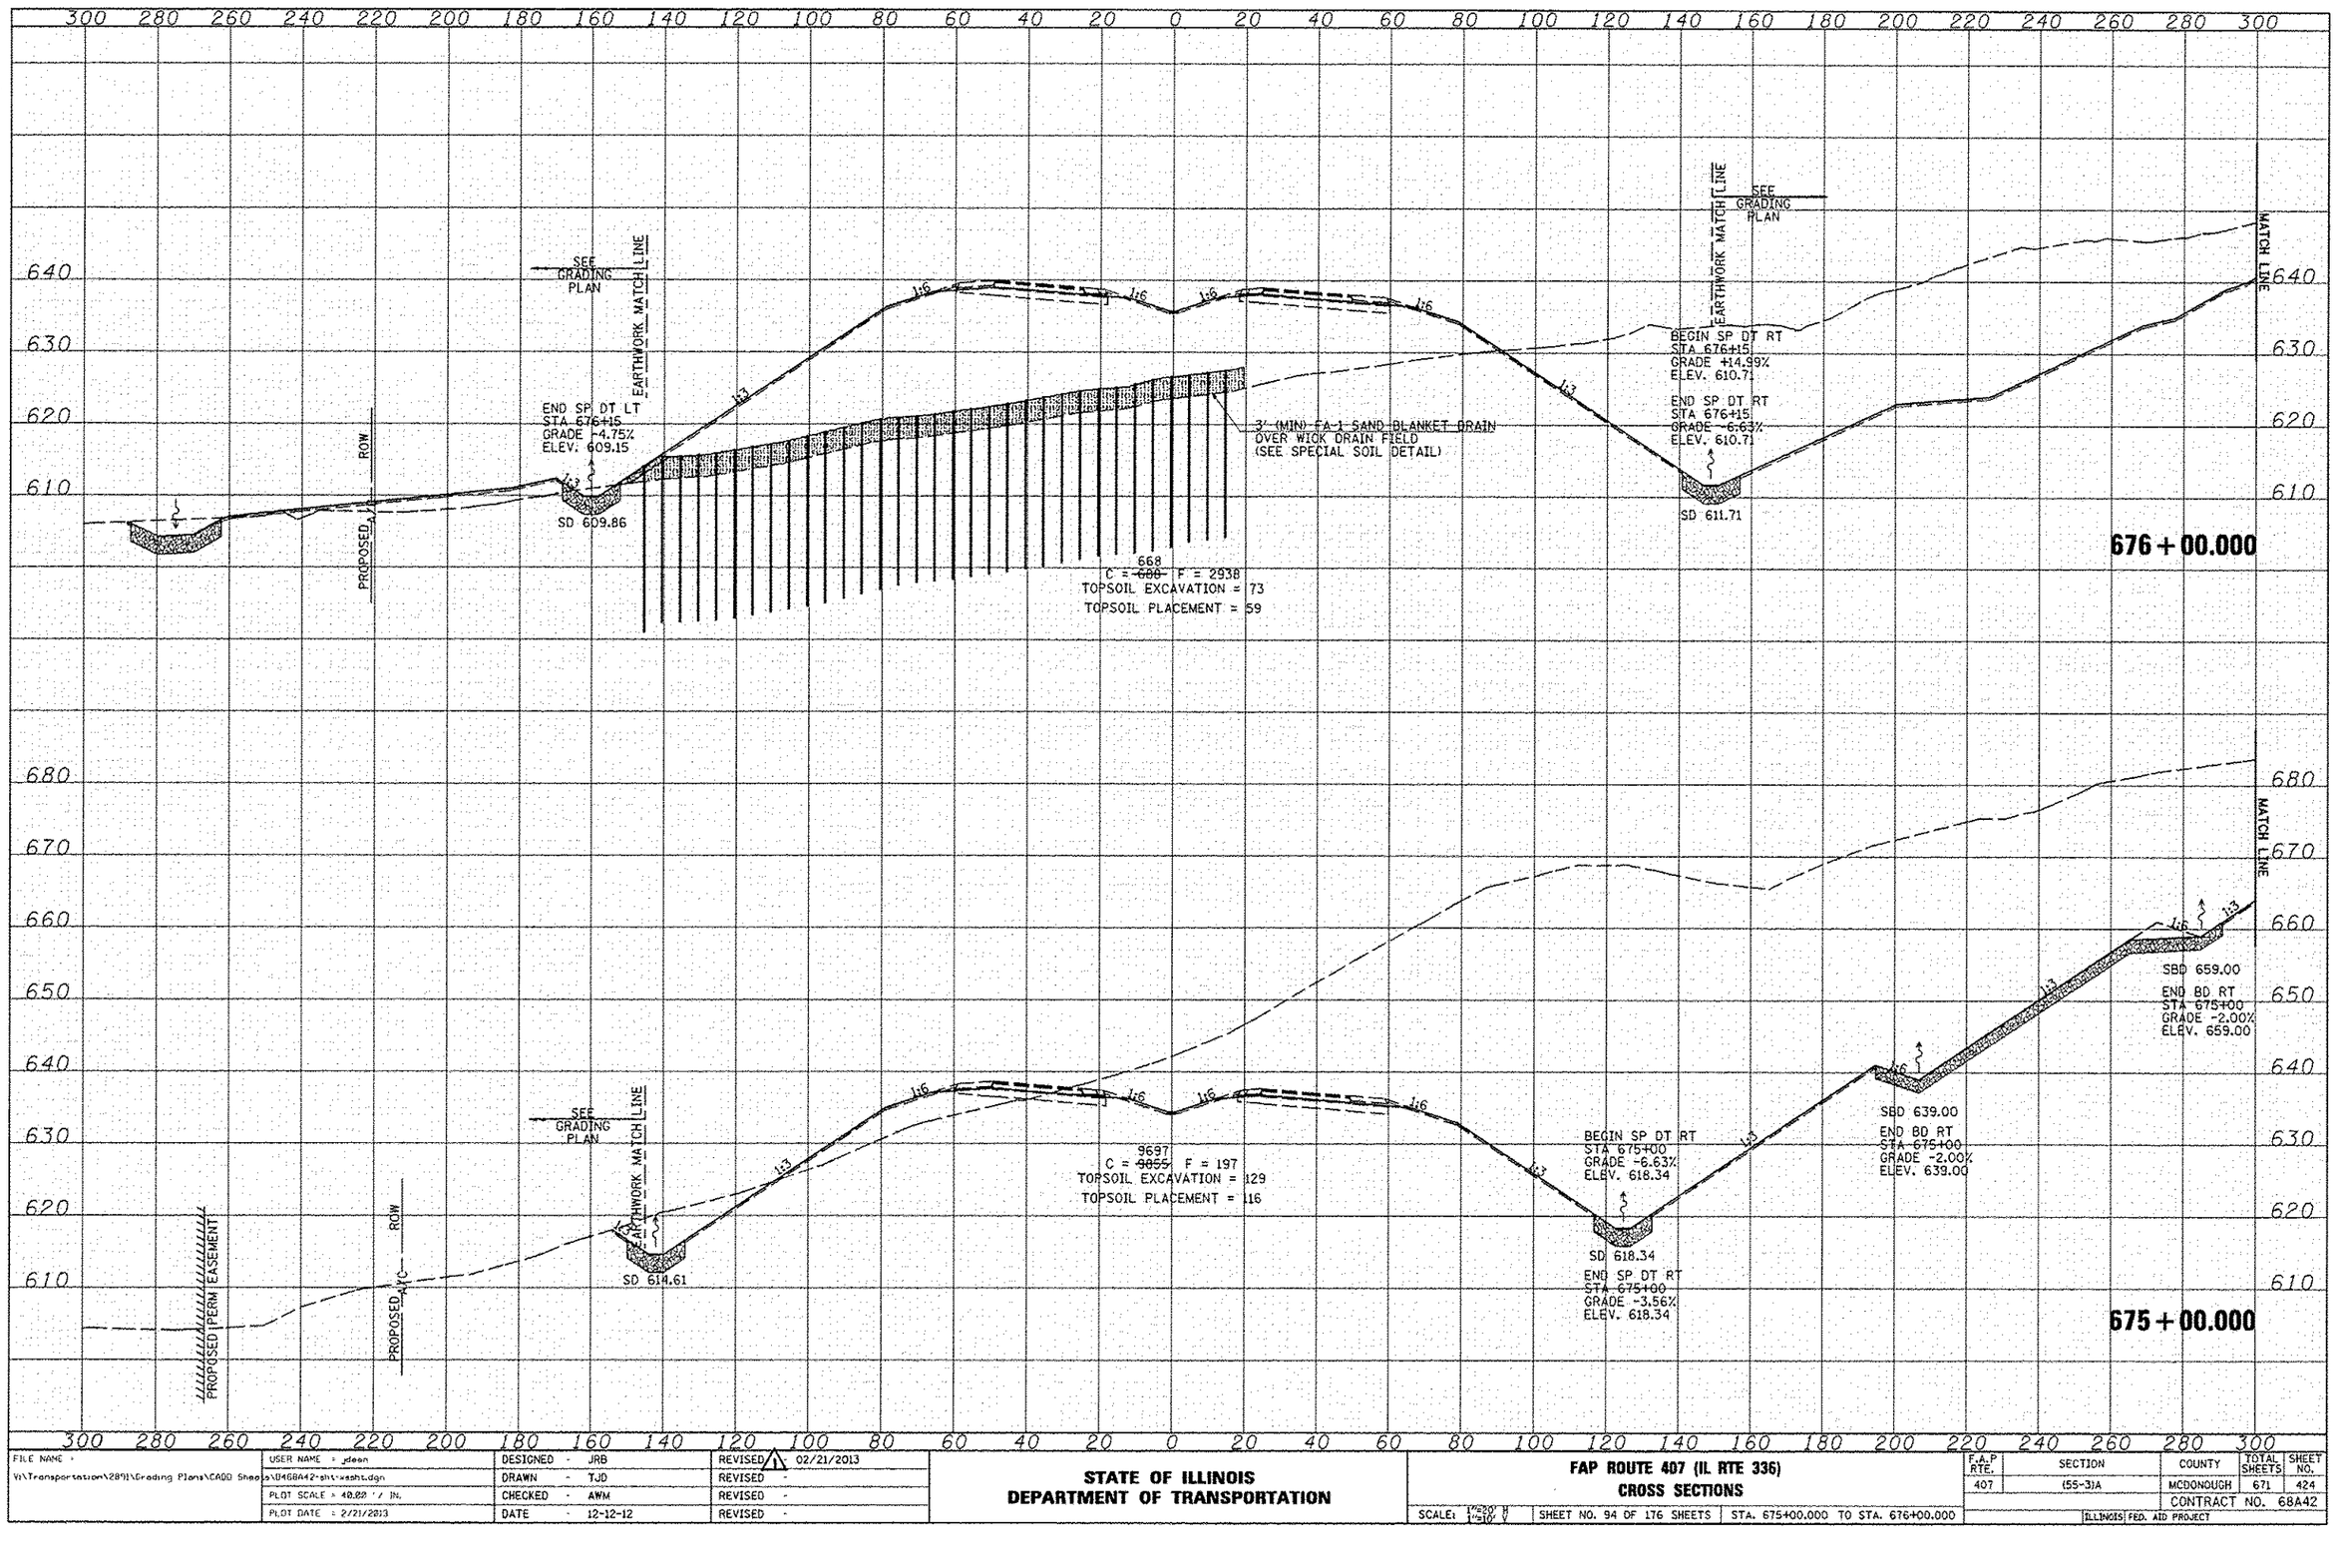

FILE NAME = V:\Transportation\2891\Grading Plans\CADD Sheets\U468A42-sht-xssht.dgn	USER NAME = jdean	DESIGNED - JRB	REVISED 02/21/2013	**STATE OF ILLINOIS DEPARTMENT OF TRANSPORTATION**	**FAP ROUTE 407 (IL RTE 336) CROSS SECTIONS**
	PLOT SCALE = 40.00 ' / IN.	DRAWN - TJD	REVISED -		SCALE: 1"=20' H, 1"=10' V — SHEET NO. 94 OF 176 SHEETS — STA. 675+00.000 TO STA. 676+00.000
	PLOT DATE = 2/21/2013	CHECKED - AWM	REVISED -		
		DATE - 12-12-12	REVISED -		

F.A.P RTE.	SECTION	COUNTY	TOTAL SHEETS	SHEET NO.
407	(5S-3)A	MCDONOUGH	671	424
		CONTRACT NO. 68A42		
		ILLINOIS FED. AID PROJECT		