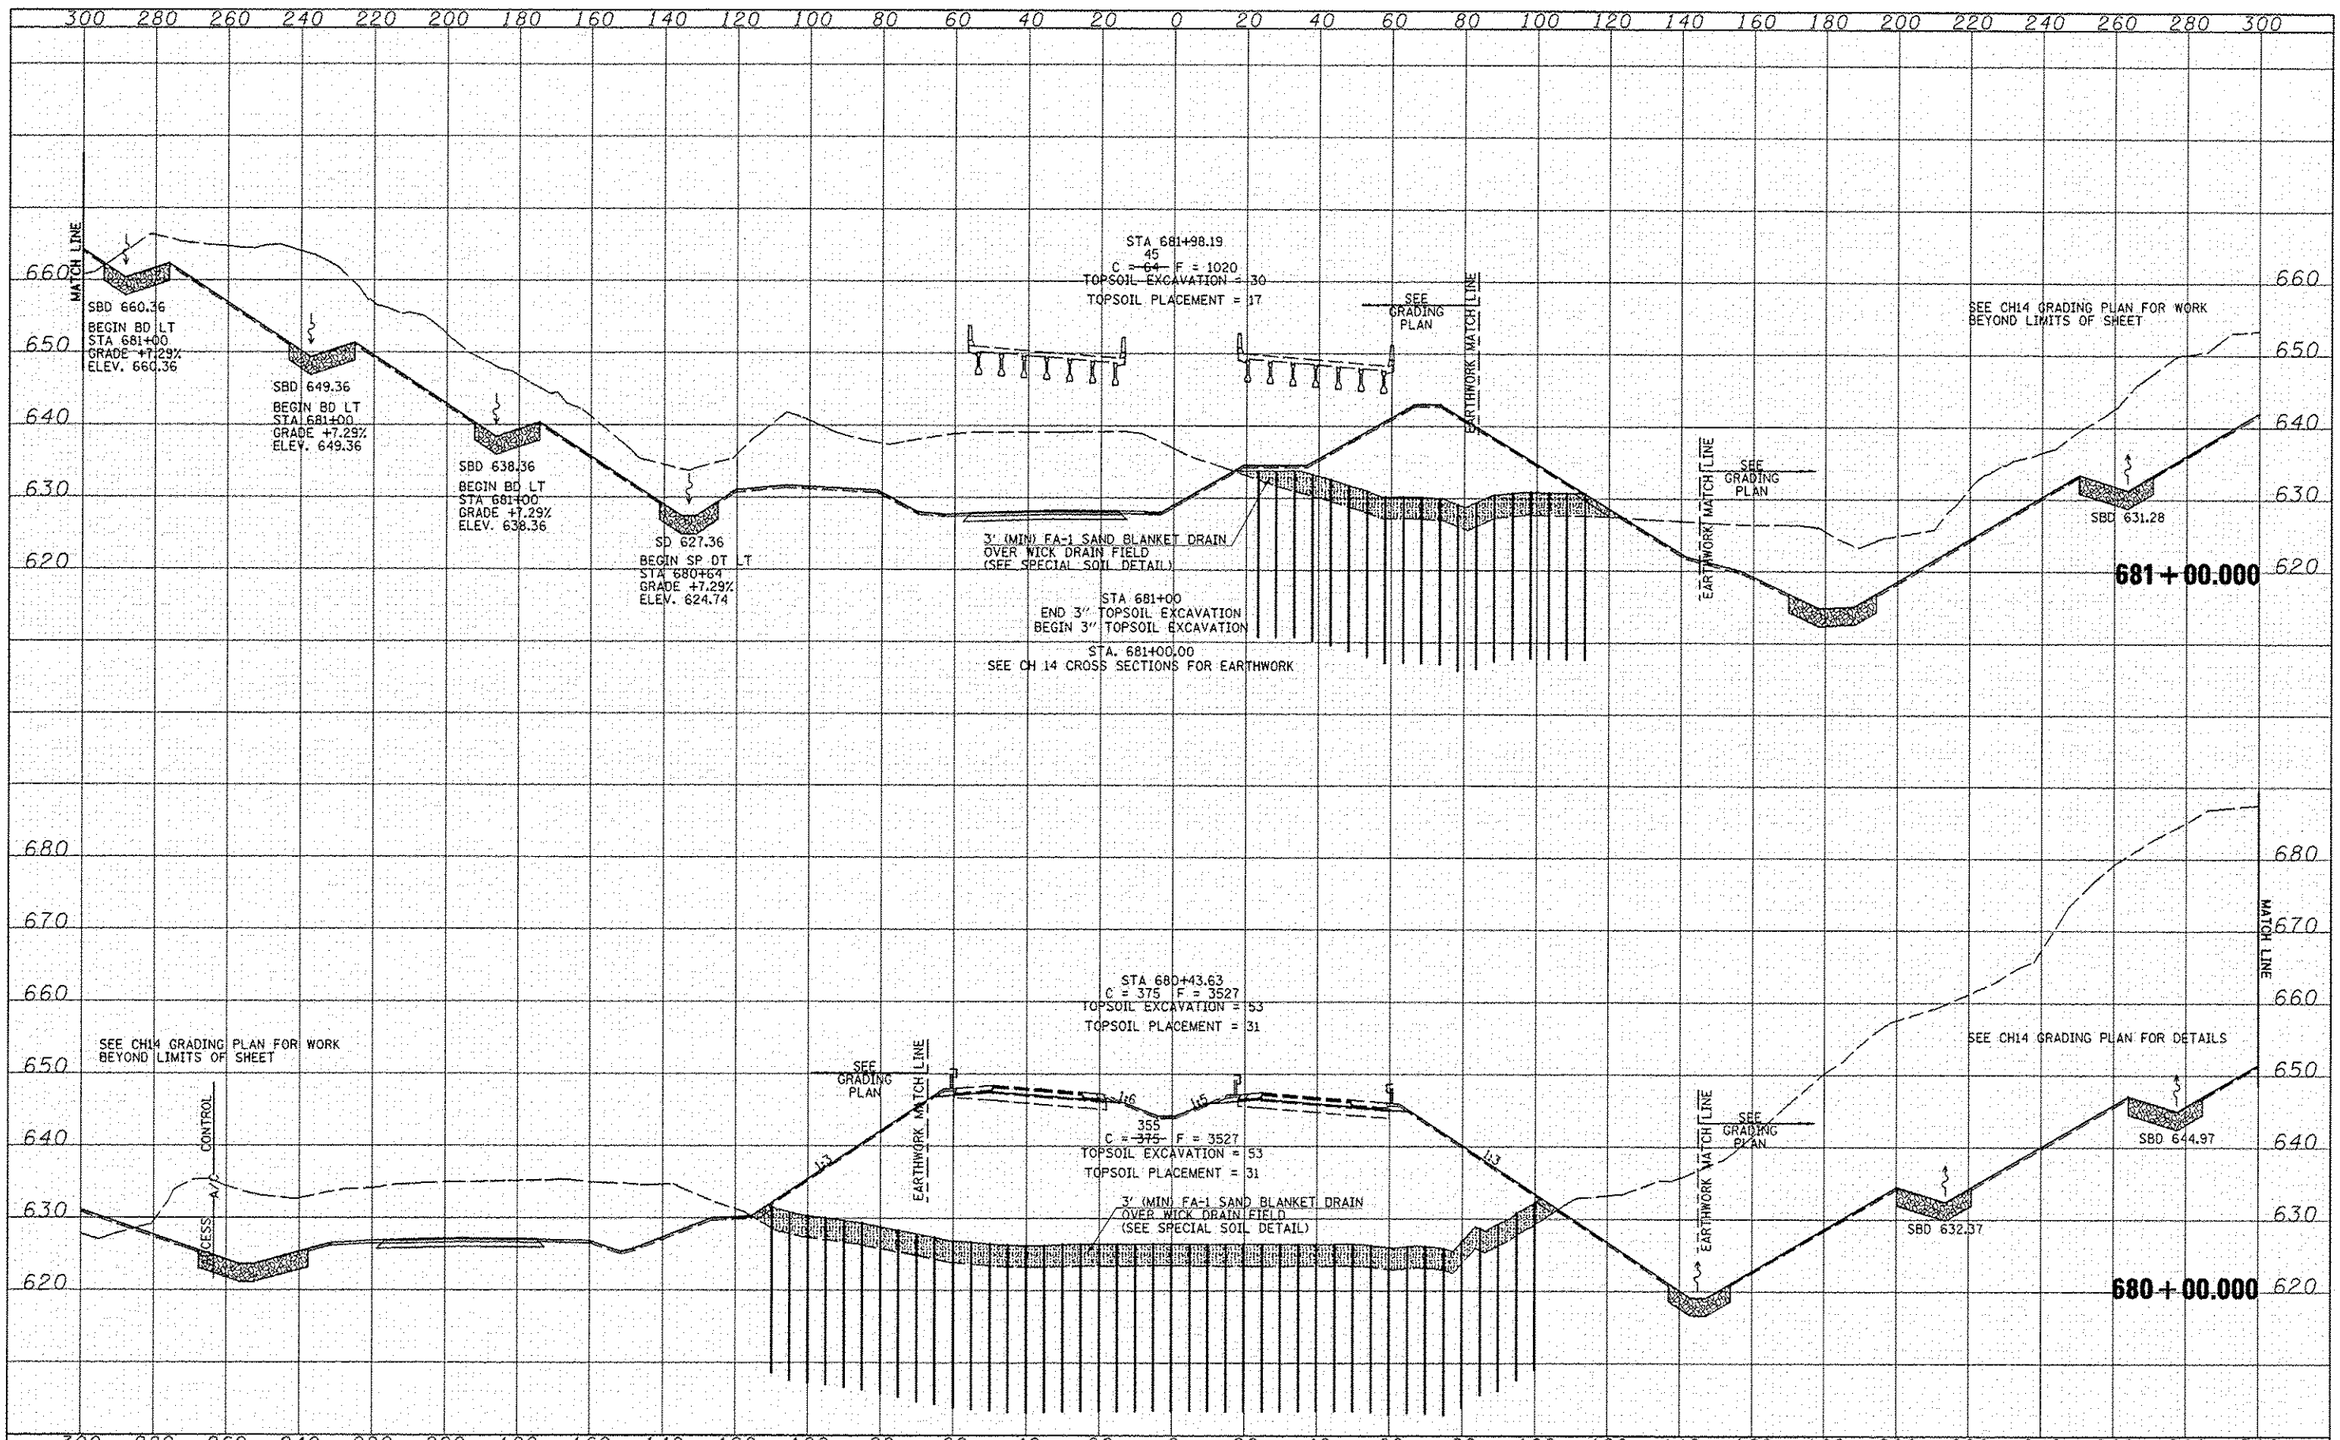

FILE NAME =	USER NAME = jdean	DESIGNED - JRB	REVISED 1 - 02/21/2013
N:\Transportation\2891\Grading Plans\CADD Sheets\D468A42-sht-xssh.dgn		DRAWN - TJD	REVISED -
	PLOT SCALE = 40.00 ' / IN.	CHECKED - AWM	REVISED -
	PLOT DATE = 2/21/2013	DATE - 12-12-12	REVISED -

STATE OF ILLINOIS
DEPARTMENT OF TRANSPORTATION

FAP ROUTE 407 (IL RTE 336)
CROSS SECTIONS

SCALE: 1"=20' H / 1"=10' V | SHEET NO. 102 OF 176 SHEETS | STA. 680+00.000 TO STA. 681+00.000

F.A.P RTE.	SECTION	COUNTY	TOTAL SHEETS	SHEET NO.
407	(5S-3)A	MCDONOUGH	671	432
		CONTRACT NO. 68A42		
		ILLINOIS FED. AID PROJECT		