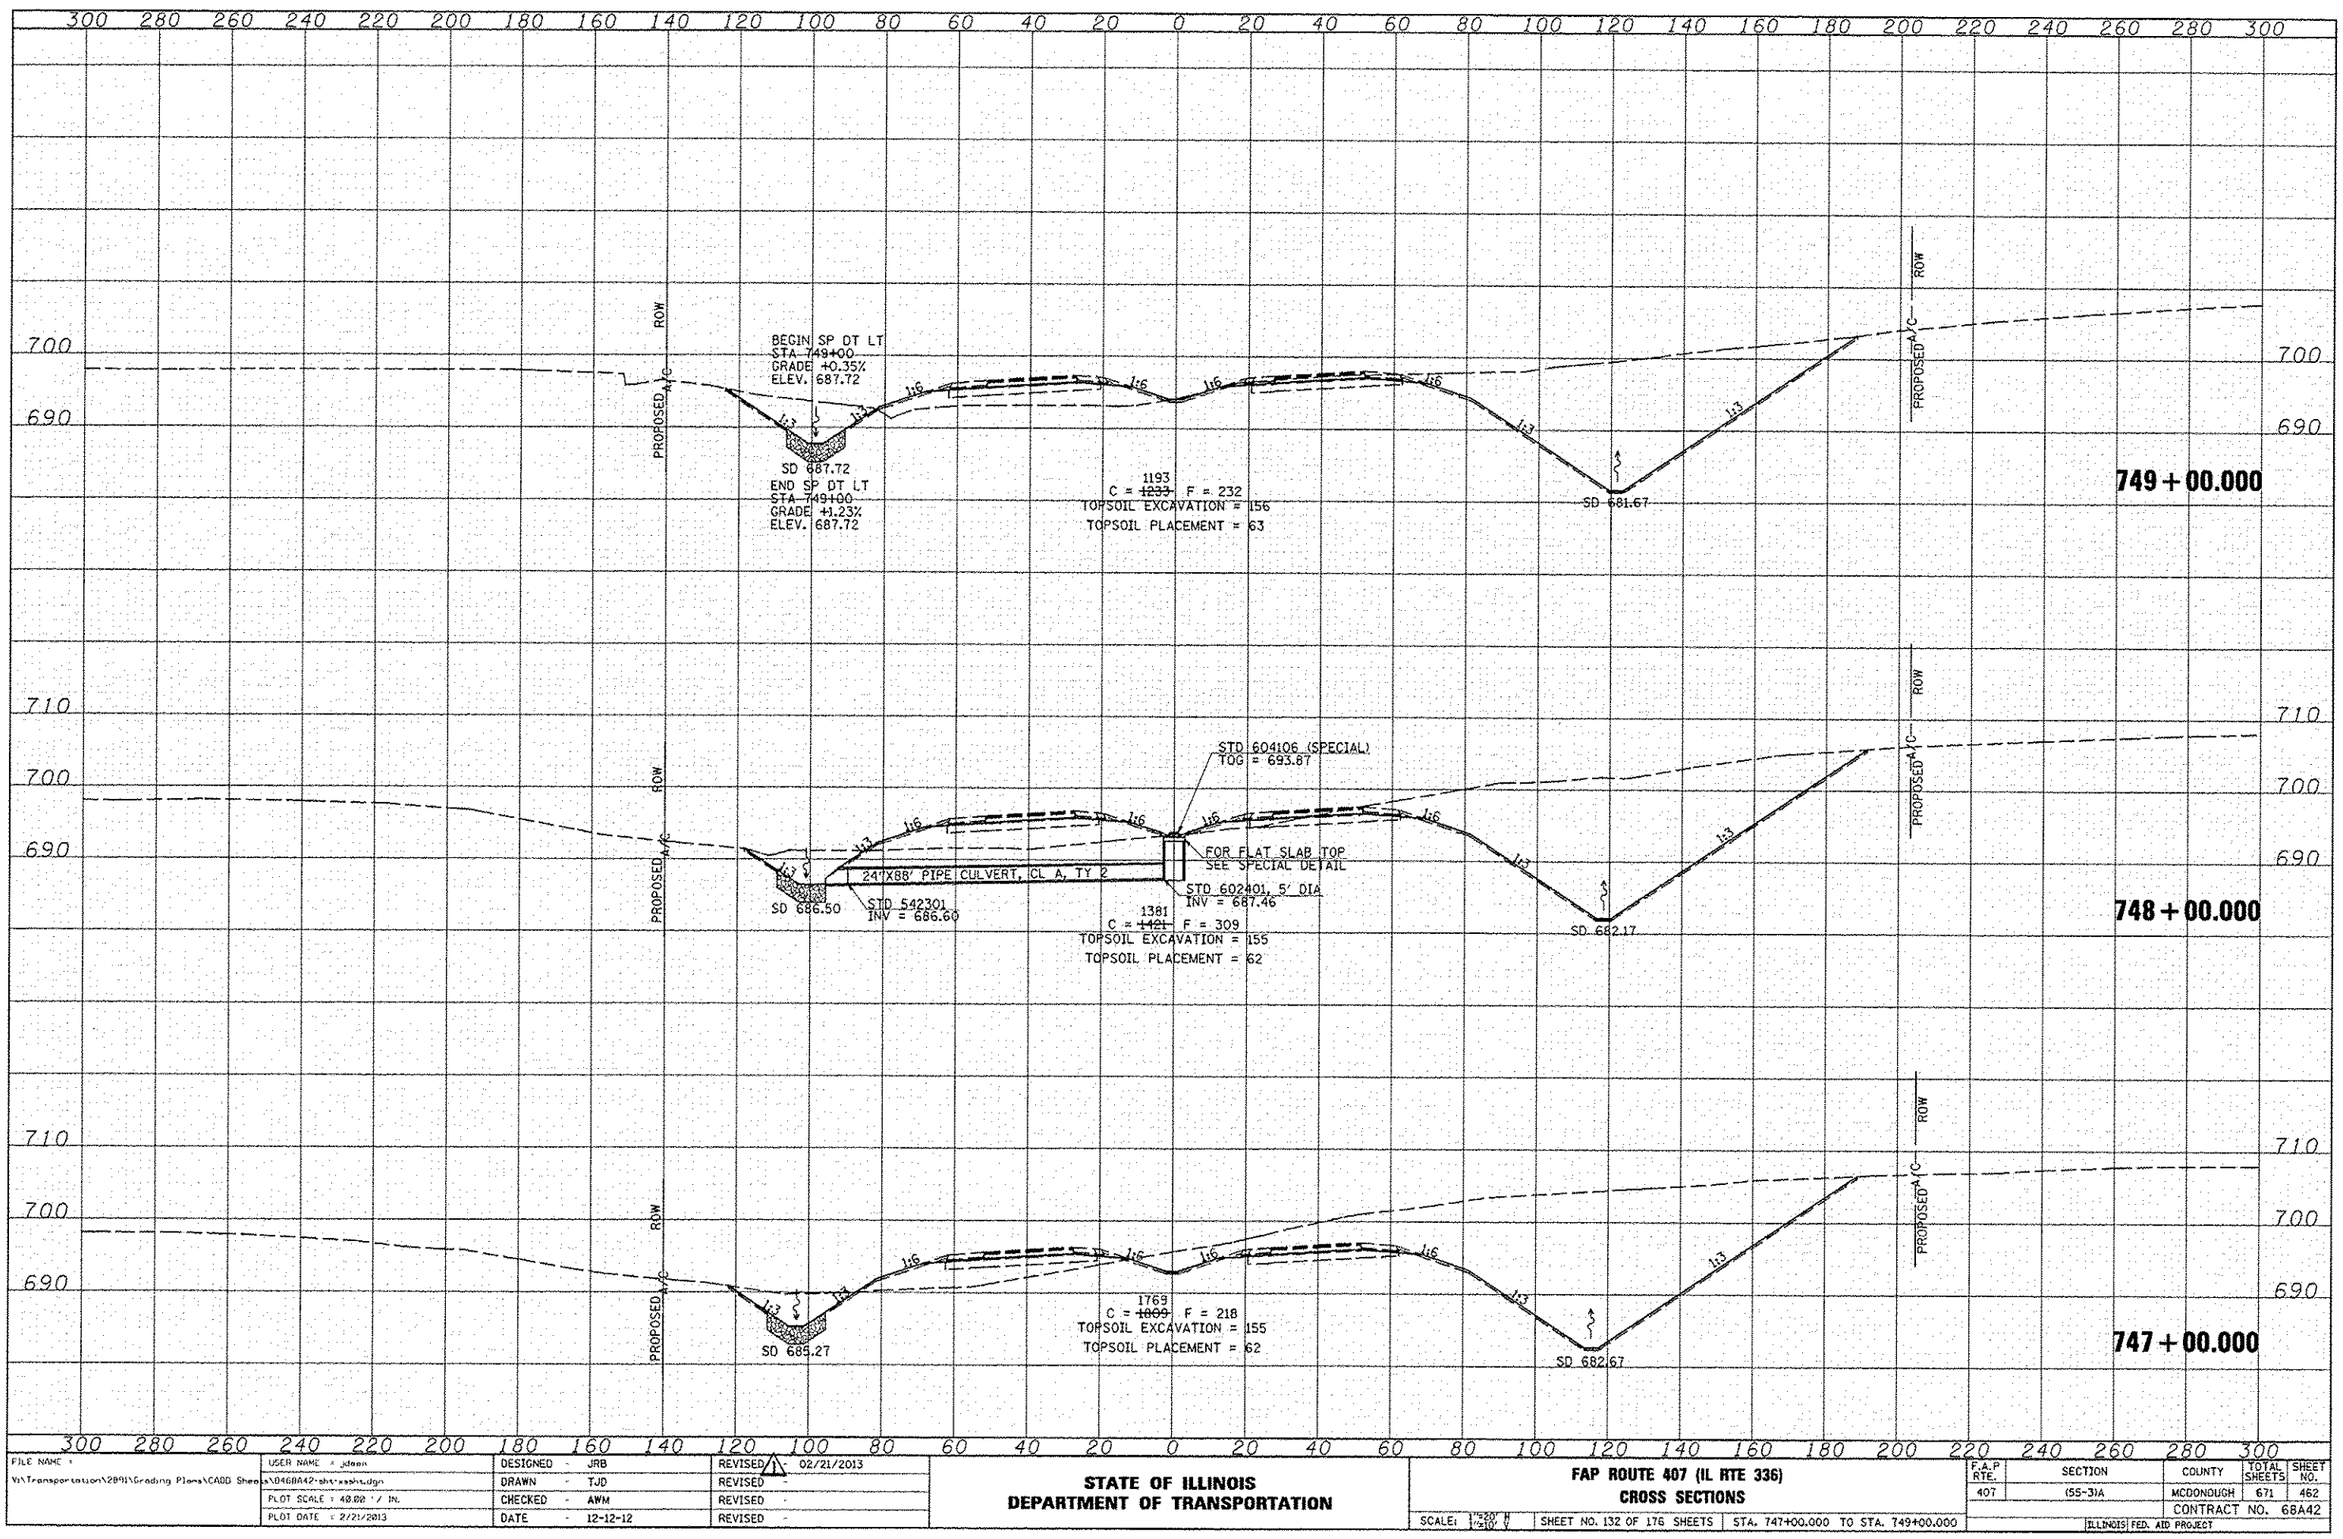

FILE NAME = V:\Transportation\2801\Grading Plans\CADD Sheets\0468A42-sht-xssht.dgn	USER NAME = jdean	DESIGNED - JRB	REVISED 1 02/21/2013
		DRAWN - TJD	REVISED -
	PLOT SCALE = 40.00 ' / IN.	CHECKED - AWM	REVISED -
	PLOT DATE = 2/21/2013	DATE - 12-12-12	REVISED -

STATE OF ILLINOIS
DEPARTMENT OF TRANSPORTATION

FAP ROUTE 407 (IL RTE 336)
CROSS SECTIONS

SCALE: 1"=20' H, 1"=10' V | SHEET NO. 132 OF 176 SHEETS | STA. 747+00.000 TO STA. 749+00.000

F.A.P RTE.	SECTION	COUNTY	TOTAL SHEETS	SHEET NO.
407	(55-3)A	MCDONOUGH	671	462
		CONTRACT NO. 68A42		
		ILLINOIS FED. AID PROJECT		

FINAL SURVEY NOTE BOOK — DATE / BY / SURVEYED / PLOTTED / TEMPLATE / AREAS / AREAS CHECKED / NO.

ORIGINAL SURVEY NOTE BOOK — DATE / BY / SURVEYED / PLOTTED / TEMPLATE / AREAS / AREAS CHECKED / NO.